OUTGOING

ENVIRONMENT AGENCY

Waste management licence

Environmental Protection Act 1990

PERMIT

Licence holder
F & R Jackson Ltd

Licensed site address
Shaw Bank
Staindrop Road
Barnard Castle
Co. Durham

Authorisation number

EAWML66061

Effective date

18 February 2002

Swan House, Merchants Wharf, Westpoint Road, Thornaby, Stockton-on-Tees, TS17 6BP

Contents

Introduction ..... **iii**
Status log iv

Authorisation **1**

Conditions **2**
1 General considerations 2
2 Site engineering for pollution prevention and control 9
3 Site infrastructure 13
4 Site operations 15
5 Pollution Control, Monitoring and Reporting 23
6 Amenity management and reporting 24
7 Site records 27
8 Interpretation 29

Rights of appeal **33**

Introduction

This note does not form part of the authorisation.

This licence is granted under Section 35 of the Environmental Protection Act 1990. It consists of the authorisation certificate, the site plan and subsequent conditions.

The licence is written to prevent the authorised activities causing pollution of the environment or harm to human health.

You are reminded that it is an offence under Section 33 of the Environmental Protection Act 1990 not to comply with the terms of this licence.

This licence does not free you from the need to comply with any other regulatory regimes controlled by other bodies (such as planning or environmental health etc).

The Agency is required to maintain an up to date copy of this licence on the public register which is freely available to anyone wishing to view it.

If you wish to transfer or surrender the licence, or modify any of its conditions, you cannot do so without the consent of the Agency. Further advice can be obtained on these issues or any other aspect of the licence from your local Environment Agency office.

Status log

Detail	Date	Comment
Application EAWML66061	Received 14/11/2001	
Licence EAWML66061	Issued 18/02/2002	Effective 19/02/2002

Authorisation
Environmental Protection Act 1990

ENVIRONMENT AGENCY

Waste management licence

Authorisation Number
EAWML66061

Facility type

Transfer Station

The Environment Agency, in pursuance of Part II of the Environmental Protection Act 1990, hereby grants a waste management licence authorising the

Keeping & Treating

of controlled waste on the land specified below, to

F & R Jackson Ltd.

Company Registration Number 11472787,

whose Registered Office is
Woodside House, 8A Barnard Street
Staindrop, Darlington
Co. Durham
DL2 3ND

those persons being in occupation of the said land, and subject to the conditions specified in this licence.

The licence relates to the land at Shaw Bank, Staindrop Road, Barnard Castle, Co. Durham, DL12 8TD (hereinafter called 'the site') shown edged red on the drawing, reference number SB2, dated 9 October 2001, and attached to this licence.

This Authorisation shall have effect from:

18 February 2002

Signed

[redacted]

John A F Hill
Waste Licensing Team Leader

Date of signing
18 February 2002

Conditions

1 General considerations

1.1 Specified waste management operations

1.1.1 No waste management operations shall be authorised by this licence unless:

a specified in and undertaken in accordance with the limitations in the following table; or

b otherwise required by the conditions of this licence as being an integral part of those operations;

and unless they are carried out on the site in accordance with section WP1 of the working plan and with the documented information contained in the sections of the working plan referred to in the other conditions of this licence.

Table 1.1 Specified waste management operations

Specified Waste Management Operation	Permitted Waste Types which may be subject to the Specified Operation	Limits on Specified Waste Management Operations
Storage (D15 and R13) pending disposal or recovery.	All	waste shall only be sorted on the concrete pad shown on drawing number SB2, recyclable waste shall be stored in the designated skips referred to in WP5. Non recyclable waste shall only be stored in the designated skips, stored on the concrete pad referred to in WP5. Storage Capacity: Inert Waste - 46 m^3 Degradable - 4 m^3
Physical treatment of waste	All	Treatment consisting only of physical sorting or separation of waste into different components, physical mixing or bulking of solid wastes of the same or different types, where there are no resulting changes in the chemical composition of the wastes or its different components. There shall be no mixing or dilution of different types of wastes in liquids or sludges.

Specified Waste Management Operations and Exempt Waste Management Operations

1.1.2 Where wastes are being brought onto the site for waste management operations which are exempt from licensing under the 1994 Regulations, then the wastes which are subject to the specified waste management operations shall be kept clearly segregated and identified from those wastes which are being kept on the site for the exempt waste management operations.

1.2 Permitted wastes

Permitted categories and types of wastes

1.2.1 No wastes shall be accepted at the site other than those which are:

a categorised below in Table 1.2; and

b specified in the list of waste types for the site provided in section WP2 of the working plan.

Table 1.2. Permitted quantities of waste

Permitted Waste Categories (equivalent UK Waste Classification Scheme categories given in brackets)	Maximum Permitted Quantities for each waste category (subject to maximum permitted total quantity in condition 1.2.2) (tonnes/year)
Inert wastes (Category 21).	No limit, subject to maximum storage capacities.
General and biodegradable wastes (includes degradable commercial and industrial wastes not covered by Categories 23-32).	No limit, subject to maximum storage capacities. Excluding category 22 biodegradable household waste
Metals and discarded (scrap) composite equipment (Category 23).	No limit, subject to maximum storage capacities.
Contaminated general wastes (Category 24).	Not permitted
Special wastes (in Categories 22 to 32).	Not permitted.
Other categories of waste (Categories 25 to 32).	Not permitted

Permitted quantities of wastes

1.2.2 Whilst complying with the maximum quantities in Table 1.2, the total quantity of waste accepted at the site per year shall not exceed 25,000 tonnes.

Exclusions of wastes with specified hazardous characteristics

1.2.3 Notwithstanding the specification of permitted waste types under conditions 1.2.1 above, wastes shall not be accepted at the site which consist solely or mainly of finely divided metal or of dusts, powders or loose fibres.

1.3 Amendments to working plan and supporting information

Changes to the working plan requiring prior consent by the Agency

1.3.1 The Licence Holder shall give the Agency prior notice in writing of any proposed change to the sections of the working plan listed in Table 1.3, and to any appendices, drawings and figures which are referenced in those sections.

Table 1.3	Conditions for which changes to the working plan requiring the prior consent of the Agency	
Condition	**Subject**	**Working Plan Section**
1.1	Specified waste management operations	WP1
1.2	Permitted wastes	WP2
2.1	Site Engineering and Drainage	WP3
4.1	Mud and debris control	WP4
4.4	Waste acceptance and control	WP5
4.5	Waste quantity measurement	WP6
4.6	Waste Storage	WP7
6.1	Control of dust, fibres & Particulates	WP8
6.2	Odour control	WP9
6.5	Litter control	WP10
7.1	Records	WP11

1.3.2 The notice shall be accompanied by a copy of the proposed changes, and by a written assessment of the effect that implementing the proposed change would have on the risk posed by the site to human health and the environment.

1.3.3 The Licence Holder shall provide up to 6 additional copies of the proposed change and supporting risk assessment to the Agency, when required by the Agency in writing.

1.3.4 The proposed change shall not be implemented unless the Agency has given its written consent to it. Following consent, the Licence Holder shall give the Agency prior written notification of the implementation date of the change, and from that date the changed section shall be deemed to replace the previous version of that documentation.

Changes to the working plan requiring prior notification to the Agency

1.3.5 Except where it is specified under condition 1.3.1 above that the amendment of specified sections of the working plan requires the prior consent of the Agency, the Licence Holder shall give the Agency not less than 7 days prior written notice of any change to the working plan and to any appendices, drawings and figures which are referenced from those sections.

1.3.6 The notice shall be accompanied by a copy of the specified changes.

1.3.7 The Licence Holder shall provide up to 6 additional copies of the proposed change to the Agency, when required by the Agency in writing.

1.3.8 Such changes to the working plan shall be deemed to be incorporated in the working plan and implemented on the date specified to the Agency in the amendment notification.

1.4 Staffing and understanding of requirements of licence conditions

Minimum staffing and supervision

1.4.1 Whenever the site is open to receive or despatch waste, or is carrying out any of the specified waste management treatment or disposal operations, it shall be supervised by at least one member of staff who is suitably trained and fully conversant with the requirements of the licence and the working plan regarding:

a waste acceptance and control procedures;

b operational controls and environmental monitoring;

c maintenance;

d record-keeping;

e emergency action plans;

f notifications to the Agency.

Availability of licence and working plan

1.4.2 A copy of this licence and the working plan shall be kept available on site for reference when required by all site staff carrying out work under the requirements of the licence.

Understanding of licence and working plan

1.4.3 All site staff shall be, or shall work under the direct supervision of a member of staff who is, fully conversant with those aspects of the licence conditions and working plan which are relevant to their specific duties.

1.5 Changes in technically competent persons

1.5.1 Any changes in the technically competent management of the site and the name of any incoming person, and, where the technically competent management of the site is subject to the WAMITAB scheme of technical competence, evidence that such person has the required technical competence, shall be submitted to the Agency in writing within 5 working days of the change in management. Technically competent management and technical competence shall be as defined under section 74 of the Environmental Protection Act 1990 and Regulations 4 and 5 of the 1994 Regulations, or any subsequent amendments to the Act or Regulations.

1.6 Relevant convictions

Notification of relevant convictions

1.6.1 In the event of the Licence Holder and/or any relevant person being convicted of any relevant offence and which is in addition to any already notified to the Agency, then full details shall be provided to the Agency within 14 days following sentencing, whether or not the conviction or sentence is subsequently appealed. Such details shall include, in respect of each relevant person (as defined in section 74(7) of the Environmental Protection Act 1990 or any subsequent amendments to that section), the nature of the offence, the place and date of conviction, and any fine or other penalty imposed.

Notifications of appeals against convictions

1.6.2 In the event that the Licence Holder and/or any relevant person lodges an appeal against any such conviction or sentence, the Licence Holder shall notify the Agency of this within 14 days of the lodging. The Licence Holder shall notify the Agency of the results of that appeal, within 14 days of the appeal being decided.

1.7 Maintenance of financial provision

1.7.1 The financial provision for meeting the obligations under this Licence set out in the Agreement made between the Licence Holder and the agency, dated 18 February 2002, shall be maintained by the Licence Holder throughout the subsistence of this Licence and the Licence Holder shall produce evidence of such provision whenever required by the Agency.

1.8 Notification of change of operator's or holder's details

1.8.1 The following information shall be notified in writing within 5 working days to the Agency:

a where the Licence Holder is a registered company:

- **i** any change in the Licence Holder's trading name, registered name or registered office address;
- **ii** any steps taken with a view to the Licence Holder going into administration, entering into a company voluntary arrangement or being wound up;
- **iii** the operator at the time of issue of the licence and of any change in the operator or in the operator's trading name, address, registered name or registered office address (if different from the Licence Holder);

1.9 Notification of preparatory works

1.9.1 No preparatory works shall be undertaken until at least 7 days prior notice in writing has been given to the Agency of the intention to do so. The notification shall include details of what work is being done and when.

1.10 Notification of commencement, cessation and recommencement of waste handling operations

Specified waste management operations

1.10.1 No specified waste management operation shall be carried out until at least 7 days prior notice in writing has been given to the Agency of the intention to commence carrying out the specified waste management operation.

Cessation and recommencement of receiving wastes

1.10.2 In the event that the site ceases receiving wastes for longer than 21 days then within 7 days following the elapse of that time, the Licence Holder shall inform the Agency in writing of the date of cessation and of the planned date of recommencement. In the event that Licence Holder intends that the site shall recommence receiving wastes sooner than the notified date then they shall give the Agency not less than 7 days prior notice in writing.

1.11 Notifications and submissions to Agency

1.11.1 Except where otherwise specified, all notifications and submissions to the Agency under the requirements of these licence conditions:

a shall be made in writing to the address specified by the Agency in writing at the time of issue of this licence, or as subsequently specified by written notification to the Licence Holder;

b shall quote the licence reference number and the name of the Licence Holder.

2 Site engineering for pollution prevention and control

2.1 Engineered site containment and drainage systems

Provision and maintenance of site containment and drainage systems

2.1.1 Waste shall only be deposited, stored, treated or otherwise handled in any area of the site, where the engineered site containment and drainage system for that area is provided in accordance with condition 2.1.2 and Table 1.1 of condition 1.1, and with section WP3 of the working plan.

2.1.2 The engineered site containment and drainage systems shall be designed, constructed, inspected, validated and maintained, and shall be fully documented and recorded, to be fit for purpose, and, where provided, to meet the standards specified in Table 2.1 below.

Table 2.1 Site containment and drainage standards

Type of Site Surface and Drainage		Minimum Specified Standards of Design, Construction and Maintenance
a)	Hardstanding	Areas of hardstanding shall be constructed of granular material (e.g. crushed stone, aggregate, road planings or other similar material) and maintained such that the working surface: i) shall remain even ii) shall not be subject to settlement or differential settlement iii) shall not be subject to rutting by vehicles even when wet iv) shall have sufficient durability to allow cleaning for example by scraping v) shall remain free of standing water.
b)	Impermeable pavement, bunding and sills	Areas of impermeable pavement, bunding and sills shall be constructed and maintained so as to prevent fluids running off the pavement and the transmission of fluids through the pavement or joints.
c)	Sealed drainage systems	i) Drainage to areas of impermeable pavement shall be provided by either: • a sealed sump, which shall be inspected no less frequently than daily and after rain, emptied when the collected liquids reach 80% of the its capacity as measured using a dipstick or equivalent gauge, and constructed and maintained so as to collect and contain all liquids which run off the pavement; or • an oil interceptor, which shall have a minimum of six minutes retention time at its maximum flow rate and shall discharge to the foul sewer or a soakaway. The oil interceptor shall be inspected at least monthly to identify the amount of collected oils and emptied of collected oils at least annually or more frequently should the monthly inspection identify a build up of oils to a level where they can be passed forward from the interceptor to the downstream sewer/soakaway at times of normal operating flows. ii) The soakaway (sub surface irrigation system) shall be designed and installed in accordance with BS 6297 1983 (or its replacement) and shall be situated at least six metres away from, and shall not be connected, directly or indirectly, by pipe, drain or similar apparatus, to any surface water drain, land drain or watercourse, and at least fifty metres away from any water supply borehole, well or spring.
d)	Fixed bays and other fixed containers	All fixed bays and other fixed containers used for the storage and treatment of wastes must be constructed and maintained to a standard which is fit for purpose.
e)	Storage areas for skips	All skips having individual capacities of greater than 10 litres which are used for the storage and treatment of wastes shall be constructed and maintained so that they do not leak any liquids contained in them.
f)	Inspection and maintenance of	All areas of hardstanding, impermeable pavement, sealed drainage systems, fixed bays and other containers, and storage areas for

Type of Site Surface and Drainage	Minimum Specified Standards of Design, Construction and Maintenance
engineered containment	skips: Shall be inspected no less frequently than monthly, to ensure the continuing integrity and fitness for purpose of their construction, and the inspection and any necessary maintenance shall be recorded in the site diary; and i) in the event of any damage occurring which breaches the integrity of the engineered containment so that it no longer meets the specified standards, the Licence Holder shall cease importing waste into or treating waste in the affected area, shall notify the Agency immediately, and shall not recommence importing waste into or treating waste in the affected area until it has been repaired to a standard at least as good as the original specification.

Construction quality assurance of new site containment and drainage systems

2.1.3 No wastes shall be deposited, stored, treated or otherwise handled in any area for which an engineered site containment and drainage system is to be newly constructed to meet the requirements of this condition unless:

a details of the identities, relevant experience and relevant qualifications of the personnel who will be providing Quality Assurance of the engineered site containment and drainage systems have been submitted in writing to the Agency and acknowledged in writing by the Agency;

b the engineered site containment and drainage system has been constructed in accordance with the other requirements of condition 2.1;

c the Validation Report on the construction of the engineered site containment and drainage system has been submitted in writing to the Agency, and the Agency has confirmed in writing that it has no objection to the placement of wastes on that containment area.

Construction quality assurance of existing site containment and drainage systems

2.1.4 No wastes shall be deposited, stored, treated or otherwise handled in any area for which a previously constructed and existing engineered site containment and drainage system is being used to meet the requirements of this condition unless:

a the existing engineered site containment and drainage system has been demonstrated to be fit for purpose in that:

i areas of impermeable pavement are laid to take weight of relevant vehicles, plant and equipment without cracking or breaking; and

ii areas of impermeable pavement are free from cracks which could reduce impermeability; and

iii areas of impermeable pavement are resistant to mechanical, physical and chemical stresses to which they may be subjected; and

iv areas of impermeable pavement fall towards the drainage system to prevent ponding; and

v no liquid will run off areas of impermeable pavement other than via the drainage system; and

vi the drainage system is sealed so that it does not leak and is capable of collecting and containing liquids draining from the impermeable pavement ; and

vii liquid from the drainage system is disposed of to an approved discharge.

b the existing engineered site containment and drainage system shall be maintained in accordance with the requirements of Table 2.1.

3 Site infrastructure

3.1 Provision of site identification board

3.1.1 No wastes shall be received at the site until an identification board has been provided at or near the site entrance.

3.1.2 The identification board shall be inspected at least once per week. In the event of damage or defect, the board shall be repaired or replaced within 1 week.

3.1.3 The board shall be easily readable from outside the site entrance in daylight hours, and shall display the following information:

a Site name and address;

b Licence Holder name (company name, not individual name unless justified as necessary);

c Operator name (company name, not individual name unless justified as necessary);

d Licence number;

e Emergency contact name and telephone number;

f Statement that the site is licensed by the Environment Agency;

g Agency national numbers, for General Enquiries (0845 933 3111) and Emergencies (0800 807060), or as subsequently notified in writing by the Agency;

h Days and hours site is open to receive waste, which information shall be in accordance with the relevant planning permission.

3.2 Site security

3.2.1 Site security systems shall be provided at all times during the subsistence of this licence, the objective of which shall be to prevent access by humans, and livestock, which is not authorised either by the Licence Holder or under legal powers of entry. These shall be installed, operated and maintained, and shall be fully documented and recorded, in accordance with the requirements specified in Table 3.2:

Table 3.2 Site security system standards

Site security system	Specified standards
Timetable of provision	Site security shall be provided prior to commencement of the specified operations.
Design standards	This shall be in accordance with section A2 of the working plan
Operational standards	The site shall be kept closed and secure at all times when unattended.
Maintenance standards	The site security shall be fully inspected at the commencement of each working day. Any defects or damage shall be made secure by temporary repair by the end of the working day, and shall be repaired within 7 working days of the damage being detected. All inspections, defects, damage and repairs shall be recorded in the site diary.

4 Site operations

4.1 Control of mud and debris

Prevention of mud and debris on road

4.1.1 Whenever the site is receiving or despatching wastes, measures shall be provided, operated and maintained in accordance with section WP4 of the working plan, with the objective of preventing the deposit or tracking of mud or debris arising from the site onto public areas outside the site, which shall include public highways and areas of public access.

4.1.2 All vehicles leaving areas of the site which are operational or upon which engineering works are being carried out shall, before leaving the site, be cleaned as necessary using the equipment specified in section WP4 of the working plan, and shall be checked to ensure that they are clear of loose waste and that their loads are secure.

Remediation of mud and debris on road

4.1.3 In the event that mud or debris arising from the site is deposited onto public areas outside the site, the following remedial measures shall be implemented immediately, in accordance with section WP4 of the working plan :

a) the affected public areas outside the site shall be cleaned
b) traffic shall be isolated from sources of mud and debris within the site to prevent further tracking of mud and debris, and measures shall be taken to clear any such sources as soon as practicable.

4.2 Potentially polluting leaks and spillages of waste

Potentially polluting leaks and spillages from vehicles, plant and equipment

4.2.1 All vehicles used on the site by the operator, and all plant and all equipment used on the site in connection with specified waste management operations, shall be operated and maintained with the objective of preventing potentially polluting leaks and spillages of wastes.

Potentially polluting leaks and spillages from skips, drums and other mobile containers

4.2.2 Each skip, drum or other mobile container used to hold wastes which consist of or contain potentially polluting liquids, sludges or powders, shall be, while on the site:

a loaded and unloaded;

b filled and emptied;

c clearly and unambiguously labelled regarding its contents, unless the contents are clearly identifiable by visual inspection;

d inspected and maintained according to documented and recorded maintenance schedules and procedures;

e in the event of damage or deterioration to a container that is, or is likely to cause, a leak, that container shall be repaired or replaced immediately;

in accordance with the standards specified in Table 4.2 below.

Control and remediation of leaks and spillages

4.2.3 In the event of any potentially polluting leak or spillage occurring on site, documented control and remediation procedures shall be implemented immediately and recorded, and shall meet the standards specified in Table 4.2 below.

Table 4.2 Standards for prevention and control of leaks and spillages

Action		Specified standards
a)	Loading and unloading skips, drums and other mobile containers	i) Loading and unloading of containers shall be supervised at all times by a member of staff. ii) Lids/ caps/ bungs or other closures shall be in place during loading/ unloading. iii) Loading/ unloading shall be carried out in an area provided with engineered containment of the type required for that waste under condition 4.6, and of the standard of containment specified under condition 2.1.
b)	Filling and emptying drums and other mobile containers	i) Filling and emptying of containers shall be supervised at all times by a member of staff. ii) Lids/ caps/ bungs or other closures shall be in place at the end of filling iii) Containers shall not be filled beyond their operational capacity. iv) Filling and emptying shall be carried out in a bunded area maintained in accordance with condition 2.1.2. v) Measurement of level/ voidspace shall be by physical dipping prior to loading.
c)	Inspection, maintenance and repair of drums and other mobile containers	i) Containers shall be inspected daily for leaks. ii) Containers found to be leaking either shall be immediately transferred to a larger over-container or shall have their contents immediately transferred to an alternative container.
d)	Control and remediation of leaks and spillages	i) Minor spillages shall be cleaned up immediately, using sand or proprietary absorbent to clean up liquids. ii) Major spillages, which are causing or are likely to cause polluting emissions to the environment: • immediate action shall taken to contain the spillage and prevent liquid from entering surface water drains, water courses and unsurfaced ground; • the spillage shall be cleared immediately and placed in alternative sealed containers; • the Agency shall be informed immediately.

4.3 Fires on the site

Prohibition of fires on site

4.3.1 No wastes shall be burned on the site.

Actions to be taken in the event of a fire

4.3.2 In the event of a fire on the site, notwithstanding the implementation of actions to suppress and extinguish the fire, the following actions shall be implemented immediately and recorded in the site diary:

a the Agency shall be informed immediately of the fire; and

b so far as practicable, contaminated site drainage shall be prevented from entering any surface water drain or water course or unsurfaced ground.

4.4 Waste acceptance and control procedures

Waste acceptance procedures

4.4.1 All wastes shall be received, inspected, accepted or rejected, and recorded in accordance with section WP5 of the working plan and with the standards specified in Table 4.4 below.

Waste control procedures

4.4.2 All wastes accepted at the site shall be handled, kept and recorded in accordance with section WP5 of the working plan and with the standards specified in Table 4.4 below.

Waste despatch procedures

4.4.3 All outgoing wastes shall be inspected, despatched and recorded in accordance with section WP5 of the working plan and with the standards specified in Table 4.4 below.

Table 4.4 Standards for waste acceptance and control procedures

Stage of Waste Handling		Specified standards
a)	Waste inspection	All wastes received at the site: i) shall be inspected on receipt to confirm their description and composition against the relevant waste transfer note and other accompanying documentation. ii) shall be kept separate from and shall not be covered by or mixed with other wastes until they have been confirmed and recorded for acceptance at the site.
b)	Quarantine storage and rejection of wastes	i) Any items of non-permitted waste which are detected after acceptance at the site of the wastes in which they were included, shall be placed immediately in a designated quarantine storage area, bay or container, and, where these are or appear to be special wastes, the Agency shall be informed immediately; ii) In the quarantine area, wastes shall be kept segregated from other wastes which are or are likely to be incompatible; iii) Quarantined wastes shall be removed from site within 7 days; iv) The maximum capacity of the quarantine storage facility shall be 5 m^3. v) A record shall be kept in the site diary of all rejected wastes.
c)	Identification of wastes	i) Areas and bays shall be clearly defined and labelled to identify the wastes stored within them.
d)	Inspection of wastes for despatch	i) All wastes despatched from the site shall be inspected prior to despatch to confirm their description and composition.
e)	Incompatible wastes	i) Incompatible wastes which are \likely, in combination with each other or with other material at the facility, to give rise to pollution of the environment or harm to human health outside the site, shall be clearly identified and kept physically separate in designated areas..

4.5 Waste quantity measurement systems

Means of measurement

4.5.1 All wastes accepted at and despatched from the site shall be measured in accordance with section WP6 of the working plan and with the following requirements:

a The weight of all wastes accepted at and despatched from the site shall be determined by means of either:

i a public weighbridge designated in the working plan, or a weighbridge or scales located within the site and designated in the working plan site layout plan; and

ii the weighbridge or scales used shall record quantities of wastes in tonnes to an accuracy of 0.01 tonnes; or

b the conversion of volume to weight in tonnes, using volume/weight conversion factors which are specified in section WP6 of the working plan.

4.6 Storage of wastes with specified hazardous properties or forms

4.6.1 Notwithstanding the specification of permitted waste types under condition 1.2, wastes displaying any of the hazardous properties or forms specified in Table 4.6 shall not be accepted at the site unless handled in accordance with section WP7 of the working plan so as to meet the limitations specified in Table 4.6.

Table 4.6:		Limitations on wastes with specified hazardous characteristics
a)	Solid wastes which do not consist solely or mainly of dusts, powders or loose fibres, but which when handled are likely to generate significant quantities of dusts, fibres or particulates.	i) These wastes are only permitted if they are either: • received in sealed containers and stored in sealed containers and in areas provided with impermeable pavement and sealed drainage; or • stored in covered buildings providing containment of aerial emissions of dusts, fibres or particulates; or • stored in roofed areas provided with a permanent water supply and water spraying or misting equipment, and impermeable pavement and a sealed drainage system. ii) These wastes shall be subject to monitoring in accordance with condition 6.1.
b)	Odorous wastes, including wastes which are likely to be odour producing during storage	i) These wastes only permitted if: • received in sealed containers and stored in sealed containers and in areas provided with impermeable pavement and sealed drainage; or • stored in covered buildings providing containment of aerial emissions.; or • stored in bays provided with an impermeable pavement and sealed drainage. ii) These wastes shall be subject to monitoring in accordance with condition 6.2., and shall in any case not be stored for longer than 48 hours.
c)	Solid wastes which are likely to produce contaminated or polluting run-off.	i) Inert (Category 21) wastes only permitted if stored in areas with either: • hardstanding and drainage that prevents run-off from the waste into adjacent surface water bodies or storm water drains; or • an impermeable pavement and sealed drainage. ii) General and biodegradable (Category 22) and contaminated general (Category 24) wastes only permitted if stored in areas with impermeable pavement and sealed drainage and either: • received and stored in sealed containers; or • stored in covered shelters or roofed areas; or • stored in bays.
d)	Wastes which are in a form which is either viscous/pasty, sludge or liquid.	i) These wastes only permitted if: • received and stored in liquid-retaining, covered containers; and • stored in areas provided with impermeable pavement and sealed drainage.
e)	Combustible wastes	i) These wastes only permitted if stored in areas or bays provided with an impermeable pavement and sealed drainage, and with access to fire fighting equipment.

Table 4.6:		Limitations on wastes with specified hazardous characteristics
f)	Wastes which are likely to attract pests	i) These wastes shall be subject to monitoring in accordance with condition 6.3, and shall in any case not be stored for longer than 48 hours.
g)	Wastes which are likely to attract scavengers	i) These wastes only permitted if: • stored in closed or secure containers; or • stored in covered buildings providing security against scavengers; or • stored in areas provided with netting or fencing providing security against scavengers. ii) These wastes shall be subject to monitoring in accordance with condition 6.4.
h)	Wastes which include light wastes or other wastes liable to give rise to litter	i) These wastes only permitted if: • received in sealed containers and stored in sealed containers and in areas provided with impermeable pavement and sealed drainage; or • stored in covered buildings providing containment of aerial emissions of litter; or • stored in bays provided with litter control netting or fencing.

4.7 Removal of residual wastes from site

4.7.1 In the event that the specified waste management operations on the site cease and the Agency has reasonable grounds to believe that they will not be resumed within 2 months, then, notwithstanding the operational limits on storage times of wastes specified in the other conditions of this licence, the licence holder shall ensure that all wastes remaining on the site shall be removed by the date specified by the Agency in writing. This shall include, where required by the Agency, cleaning of plant, equipment and engineered containment used in the specified waste management operations, and emptying of any sealed sumps or interceptors.

5 Pollution Control, Monitoring and Reporting

5.1 Monitoring of the Soakaway

5.1.1 A scheme shall be submitted to the Agency within 6 months of the date of issue of this licence, giving details of a monitoring programme for the soakaway discharge referred to in WP3. The scheme shall include details of the following'

a) The location and frequency of sampling
b) A list of the determinants to be monitored
c) Sampling and Analysis methods

The scheme shall be implemented upon approval by the EA

5.2 Contaminated Drainage

5.2.1 In the event of any contaminated liquid/drainage leaving the site, steps shall be taken to alleviate the effects of any resultant pollution and to prevent further escape from the site of the contaminated liquid/drainage. The Agency shall be notified immediately following any incident and remedial work shall be undertaken as agreed in writing with the Agency.

6 Amenity management and reporting

6.1 Monitoring and control of aerial emissions of dusts, fibres and particulates

6.1.1 Throughout the operational life of the site, measures to monitor, control and minimise the aerial emission of dusts, fibres and particulates from the site, shall be carried out in accordance with section WP8 of the working plan to meet the standards specified in Table 6.1 below. Such measures shall prevent releases in such quantities or concentrations that are likely to cause pollution of the environment or harm to human health or serious detriment to the amenity of the locality.

Table6.1 Standards for monitoring and control of aerial emissions of dusts, fibres and particulates

a)	Monitoring of aerial emissions	i) Visual monitoring of aerial emissions shall be carried out by site staff supervising waste handling operations. • by the site manager or supervisor, at least twice per day, at the site boundary situated downwind of the waste operations, and shall be recorded in the site diary; and • by site staff supervising individual waste handling operations, during the carrying out of those operations.
b)	Aerial emissions action plan	i) On detection or complaint of visible aerial emissions that are or are likely to be transported beyond the site boundary, immediate action shall be taken to stop the waste handling operations giving rise to the emission and to suppress the aerial emission from the waste. ii) The incident and the remedial action shall be recorded in the site diary.

6.1.2 All emissions to air from the specified waste management operations on the site shall be free from visible concentrations of dusts, fibres or particulates as are likely to cause pollution of the environment or harm to human health or serious detriment to the amenity of the locality outside the site boundary, as perceived by an authorised officer of the Agency.

6.2 Monitoring and control of odorous emissions

6.2.1 Throughout the operational life of the site, measures to monitor, control and minimise the emission of odours from the site, shall be carried out in accordance in accordance with section WP9 of the working plan to meet the standards specified in Table 6.2. Such measures shall prevent releases in such quantities or concentrations that are likely to cause pollution of the environment or harm to human health or serious detriment to the amenity of the locality.

Table6.2 Standards for monitoring and control of emissions of odours		
a)	Monitoring of odorous emissions	i) Olfactory monitoring of aerial emissions from the site shall be carried out: • by the site manager or supervisor, at least twice per day, at the site boundary situated downwind of the waste operations, and shall be recorded in the site diary; and • by site staff supervising individual waste handling operations, during the carrying out of those operations.
b)	Odorous emissions action plan	i) On detection or notification of aerial emissions of odour that are or are likely to be transported beyond the site boundary, at such levels that they are likely to cause pollution of the environment or harm to human health or serious detriment to the amenity of the locality, immediate action to be taken to stop the waste handling operations giving rise to the emission and to suppress the aerial emission from the waste. ii) The incident and the remedial action shall be recorded in the site diary.

6.2.2 All emissions to air from the specified waste management operations on the site shall be free from odours at levels as are likely to cause pollution of the environment or harm to human health or serious detriment to the amenity of the locality outside the site boundary, as perceived by an authorised officer of the Agency.

6.3 Monitoring and control of pest infestations

6.3.1 Throughout the operational life of the site, measures to control and minimise pests on the site shall be carried out, in accordance with the standards specified in Table 6.3. Such measures shall prevent pest infestations that are likely to cause pollution of the environment or harm to human health or serious detriment to the amenity of the locality.

Table6.3 Standards for monitoring and control of pest infestations		
		Specified standards
a)	Monitoring of pest infestations	i) An inspection of stored wastes for pest infestations shall be carried out at least at weekly intervals by the site supervisor, and shall be recorded in the site diary.
b)	Pest infestations action plan	i) On detection or notification of pest infestations, immediate action shall be taken to secure the attendance of a professional pest control contractor, to eliminate the pest infestation. ii) The incident and the remedial action shall be recorded in the site diary.

6.4 Control of scavenging birds and other scavengers

6.4.1 Throughout the operational life of the site, measures to control and minimise scavenging birds and other scavengers on the site shall be carried out in accordance with the standards specified in Table 6.4. Such measures shall prevent the presence of scavenging animals or flocks of scavenging birds on the site, that are likely to cause pollution of the environment or harm to human health or serious detriment to the amenity of the locality.

Table6.4 Standards for monitoring and control of scavenging birds and other scavengers

a) Monitoring of scavengers	i)	Stored wastes which are likely to attract scavengers shall be routinely monitored for the presence of scavenging animals or flocks of scavenging birds, throughout the working day by the site supervisor.
b) Scavengers action plan	i)	On detection or notification of scavenging animals or flocks of scavenging birds, immediate action shall be taken to : • Remove or deter them from the site • Isolate and secure the wastes attracting the scavengers against further scavenging.
	ii)	The incident and the remedial action shall be recorded in the site diary.

6.5 Control of litter

6.5.1 Measures shall be implemented and maintained throughout the operational life of the site, in accordance with section WP10 of the working plan, to prevent the escape of litter from the confines of the site.

6.5.2 In the event that litter does escape from the site, it shall be retrieved as soon as practicable and no later than 1 hour after the end of the working day.

7 Site records

7.1 Security and availability of records

Security of records

7.1.1 All records which are required to be made under the conditions of this licence and the working plan shall be maintained and kept secure from loss, damage or deterioration, and shall be kept at the location(s) specified in section WP11 of the working plan and in accordance with the requirements specified in Table 7.1 below.

Availability of records

7.1.2 All records which are required to be made under the other conditions of this licence and the working plan shall be made available for inspection at the place where they are kept immediately when required by an authorised officer of the Agency.

Table 7.1 Standards for keeping of site records

Site records	Specified standards
Wastes accepted at the site; Wastes rejected. And/or despatched from the site;. Site diaries.	1. All records shall be stored either: a) on paper in a secure cabinet or cupboard; or b) on computer disc with a back up copy. 2. Records shall be kept for a minimum of two years.

7.2 Records of waste movements

Recording of wastes accepted and removed

7.2.1 A record shall be kept of each load of waste accepted and each load of waste removed from site. This record shall include the following details:

a Loads in :- Nature (solid, sludge or liquid), waste type as specified under condition 1.2 and section WP2 of the working plan, quantity (tonnes), date received, date accepted.

b Loads out :- Nature (solid, liquid or sludge), waste type as specified under condition 1.2 and section WP2 of the working plan, quantity of waste removed (tonnes), date removed.

Summary records of wastes accepted and removed

7.2.2 A summary record of the waste types accepted and removed from the site shall be made for each quarter and shall be submitted to the Agency within 1 month following the end of the quarter.

7.3 Site diary

7.3.1 A site diary shall be kept secure and shall be available for inspection at the site when required by an authorised officer of the Agency. This shall include a record of the following events, in accordance with the other conditions of this licence:

a construction work

b maintenance

c breakdowns

d emergencies

e problems with waste received and action taken

f site inspections and consequent actions carried out by the operator

g technically competent management attendance on site: the date and the time onto site and the time left site

h despatch of records to the Agency

i severe weather conditions

j complaints about site operations and actions taken

k environmental problems and remedial actions

7.3.2 Each record shall be completed within 24 hours of the relevant event.

7.4 Periodic reporting of environmental performance

7.4.1 The Licence Holder shall provide the Agency on an annual basis by 1st May each year, or such other time as is agreed in writing with the Agency, a report on the environmental performance of the site, which shall include the following information:

a an analysis and review of all complaints received during the year, and of actions taken;

b an analysis and review of all events causing the implementation of actions to control and minimise emissions or releases from the site, in accordance with these conditions;

c a review of the risk assessment and risk management systems for the site, taking account of the findings under (a) and (b).

8 Interpretation

In these conditions and their interpretation, unless the context otherwise requires, the following terms have the specified meanings:

"accepted"
for waste being delivered to the site, shall mean accepted as waste input to the site for storage and/or processing and/or disposal under the specified waste management operations;

"authorised officer of the Agency"
means any person(s) authorised in writing by the Agency pursuant to section 108(1) of the 1995 Act to exercise any of the powers specified in subsection (4) of that section;

"consequences"
for **risk assessments** carried out within these conditions, means the adverse effects of harm as a result of realising a **hazard** which cause the quality of human health (other than health and safety of site staff or visitors to the site covered under the Health and Safety at Work Act 1974) or the environment to be impaired in the short or longer term;

"engineer"
for engineering works specified in these conditions, means a person who works in the relevant branch of engineering, as a qualified professional;

"engineered"
for works specified in these conditions, means carried out and completed using the relevant engineering process specified in these conditions;

"engineered site containment and drainage system"
means all elements relating to engineered containment of activities on the site, other than final disposal to land, and incorporating site surfacing, bunding and drainage systems, buildings and fixed tanks;

"engineering"
for engineering works specified in these conditions, means the relevant process of design, construction or installation, quality assurance or validation or commissioning specified in these conditions;

"environmental targets or receptors"
for **risk assessments** carried out within these conditions, shall mean identified human and environmental populations or components, as specified in these conditions or otherwise agreed by the Agency within these conditions;

"groundwater"
means any water contained in underground strata;

"hazard"

means a property or situation that in particular circumstances could lead to harm;

"immediately"

for carrying out of actions under the conditions, shall mean without delay and within a reasonable time, taking into account any more immediate direct action necessary to prevent or minimise risk to human health and the environment. For carrying out notifications to the Agency, shall also mean by the fastest effective means available (for example, telephone) and confirmed in writing within 1 working day (or such other time as may be agreed by the Agency within the conditions);

"inert waste "

means waste which when disposed of in or on land does not undergo any significant physical, chemical or biological transformation;

"maintenance"

for engineering maintenance specified in these conditions, means the process of inspection, testing, repair of the relevant engineering works specified in these conditions;

"preparatory works"

means engineering works required prior to the carrying out of the activities authorised by this licence;

"probability"

means the quantified expression of chance, denoted either as:

- the ratio or percentage of the occurrence of a particular event as one among a number of possible events;
- or as the frequency of occurrence of a particular event in a given period of time;

"received"

for waste being delivered to the site, shall mean delivered to the site and undergoing the waste acceptance procedures specified in the working plan, including storage of those wastes during those procedures prior to acceptance of the waste;

"release pathways"

for **risk assessments** carried out within these conditions, shall mean the routes by which defined **hazards** may potentially realise their **consequences**, defined in terms of releases or emissions from the site that go beyond the site containment or boundary via one or more of the following routes, either directly or indirectly: **Land; Groundwater; Surface water; Atmosphere**;

"relevant offences"

are offences within the meaning of regulation 3 of the Waste Management Licensing Regulations 1994 or any statutory provisions or regulations amending or replacing them;

"risk"

means a combination of the **probability** and **consequences** of occurrence of a defined **hazard**;

"risk assessment"

means the systematic identification, analysis, estimation and evaluation within a defined **scope** of the defined **risks** of a particular activity, operation, process or design, carried out and reported by suitably qualified or competent persons, using recognised quantified or semi-quantified methods and techniques.

Unless otherwise agreed by the Agency within these conditions, a risk assessment shall include and record the following:

- definition of the **hazards** associated with an activity, operation, process or design;
- assessment of the **probability** of those **hazards** occurring;
- determination of the potential **consequences** of those hazards for defined **environmental targets or receptors**, taking into account defined **release pathways** and defined protective measures;
- evaluation of the potential **magnitude** of those consequences and the **probability** of their occurrence;

"scope of risk assessment"

means the boundaries of the **risk assessment** and the **risks** to be assessed within those boundaries, as defined in the conditions or otherwise agreed by the Agency within the conditions;

"sealed container"

means a container which does not permit either the ingress or egress of liquids, or the escape of dusts or wastes contained within it;

"special waste"

has the meaning as defined by regulation 2 of the Special Waste Regulations 1996 or any statutory provisions or regulations amending or replacing them;

"specified waste management operations"

means the waste management operations authorised by condition 1.1 of this licence;

"surface water"

means any lake, pond, river or watercourse whether natural or artificial;

"the 1994 Regulations"

means the Waste Management Licensing Regulations 1994 and any statutory provisions or regulations amending or replacing them.

"the Agency"

means the Environment Agency;

"the Licence Holder"

means the Licence Holder specified in this licence or other person to whom the licence has been transferred in accordance with section 40 of the Environmental Protection Act 1990;

"the operator"

means a person who is in occupation of the site and has responsibility for carrying out day to day activities at the site;

"the site"

means the land, structures, plant and equipment to which this licence relates;

"time periods, e.g. annually, quarterly, monthly, per year, etc. "

Where periods are referred to in conditions, they shall be calculated in the following way:

- annually or per year: 1 April to 31 March;
- quarterly: 1 April to 30 June, 1 July to 30 September, 1 October to 31 December, 1 January to 31 March;
- monthly: calendar month;
- weekly: Monday to Sunday.

Where the issue of the licence does not coincide with the start of any of these periods, then any relevant limits for the first period shall apply pro rata;

"UK Waste Classification Scheme" or "UKCWS"

the UK Waste Classification Scheme (Draft 16) or its subsequent replacement;

"waste"

means controlled waste as defined in section 75(4) of the 1990 Act and the Controlled Waste Regulations 1992 or any statutory provisions or regulations amending or replacing them;

"working plan"

means the working plan identified in writing by the Agency at the time of issue of this licence and any subsequent amendments to it made in accordance with the conditions of this licence.

Rights of appeal

Section 43(1) of the Environmental Protection Act 1990 provides that, where except in pursuance of a direction given by the Secretary of State,

- a licence is granted subject to conditions

the applicant may appeal from the decision to the Secretary of State.

Therefore if you feel aggrieved by the decision or any of the conditions to the licence as granted you may obtain the appropriate form on which to give written notice of an appeal from:

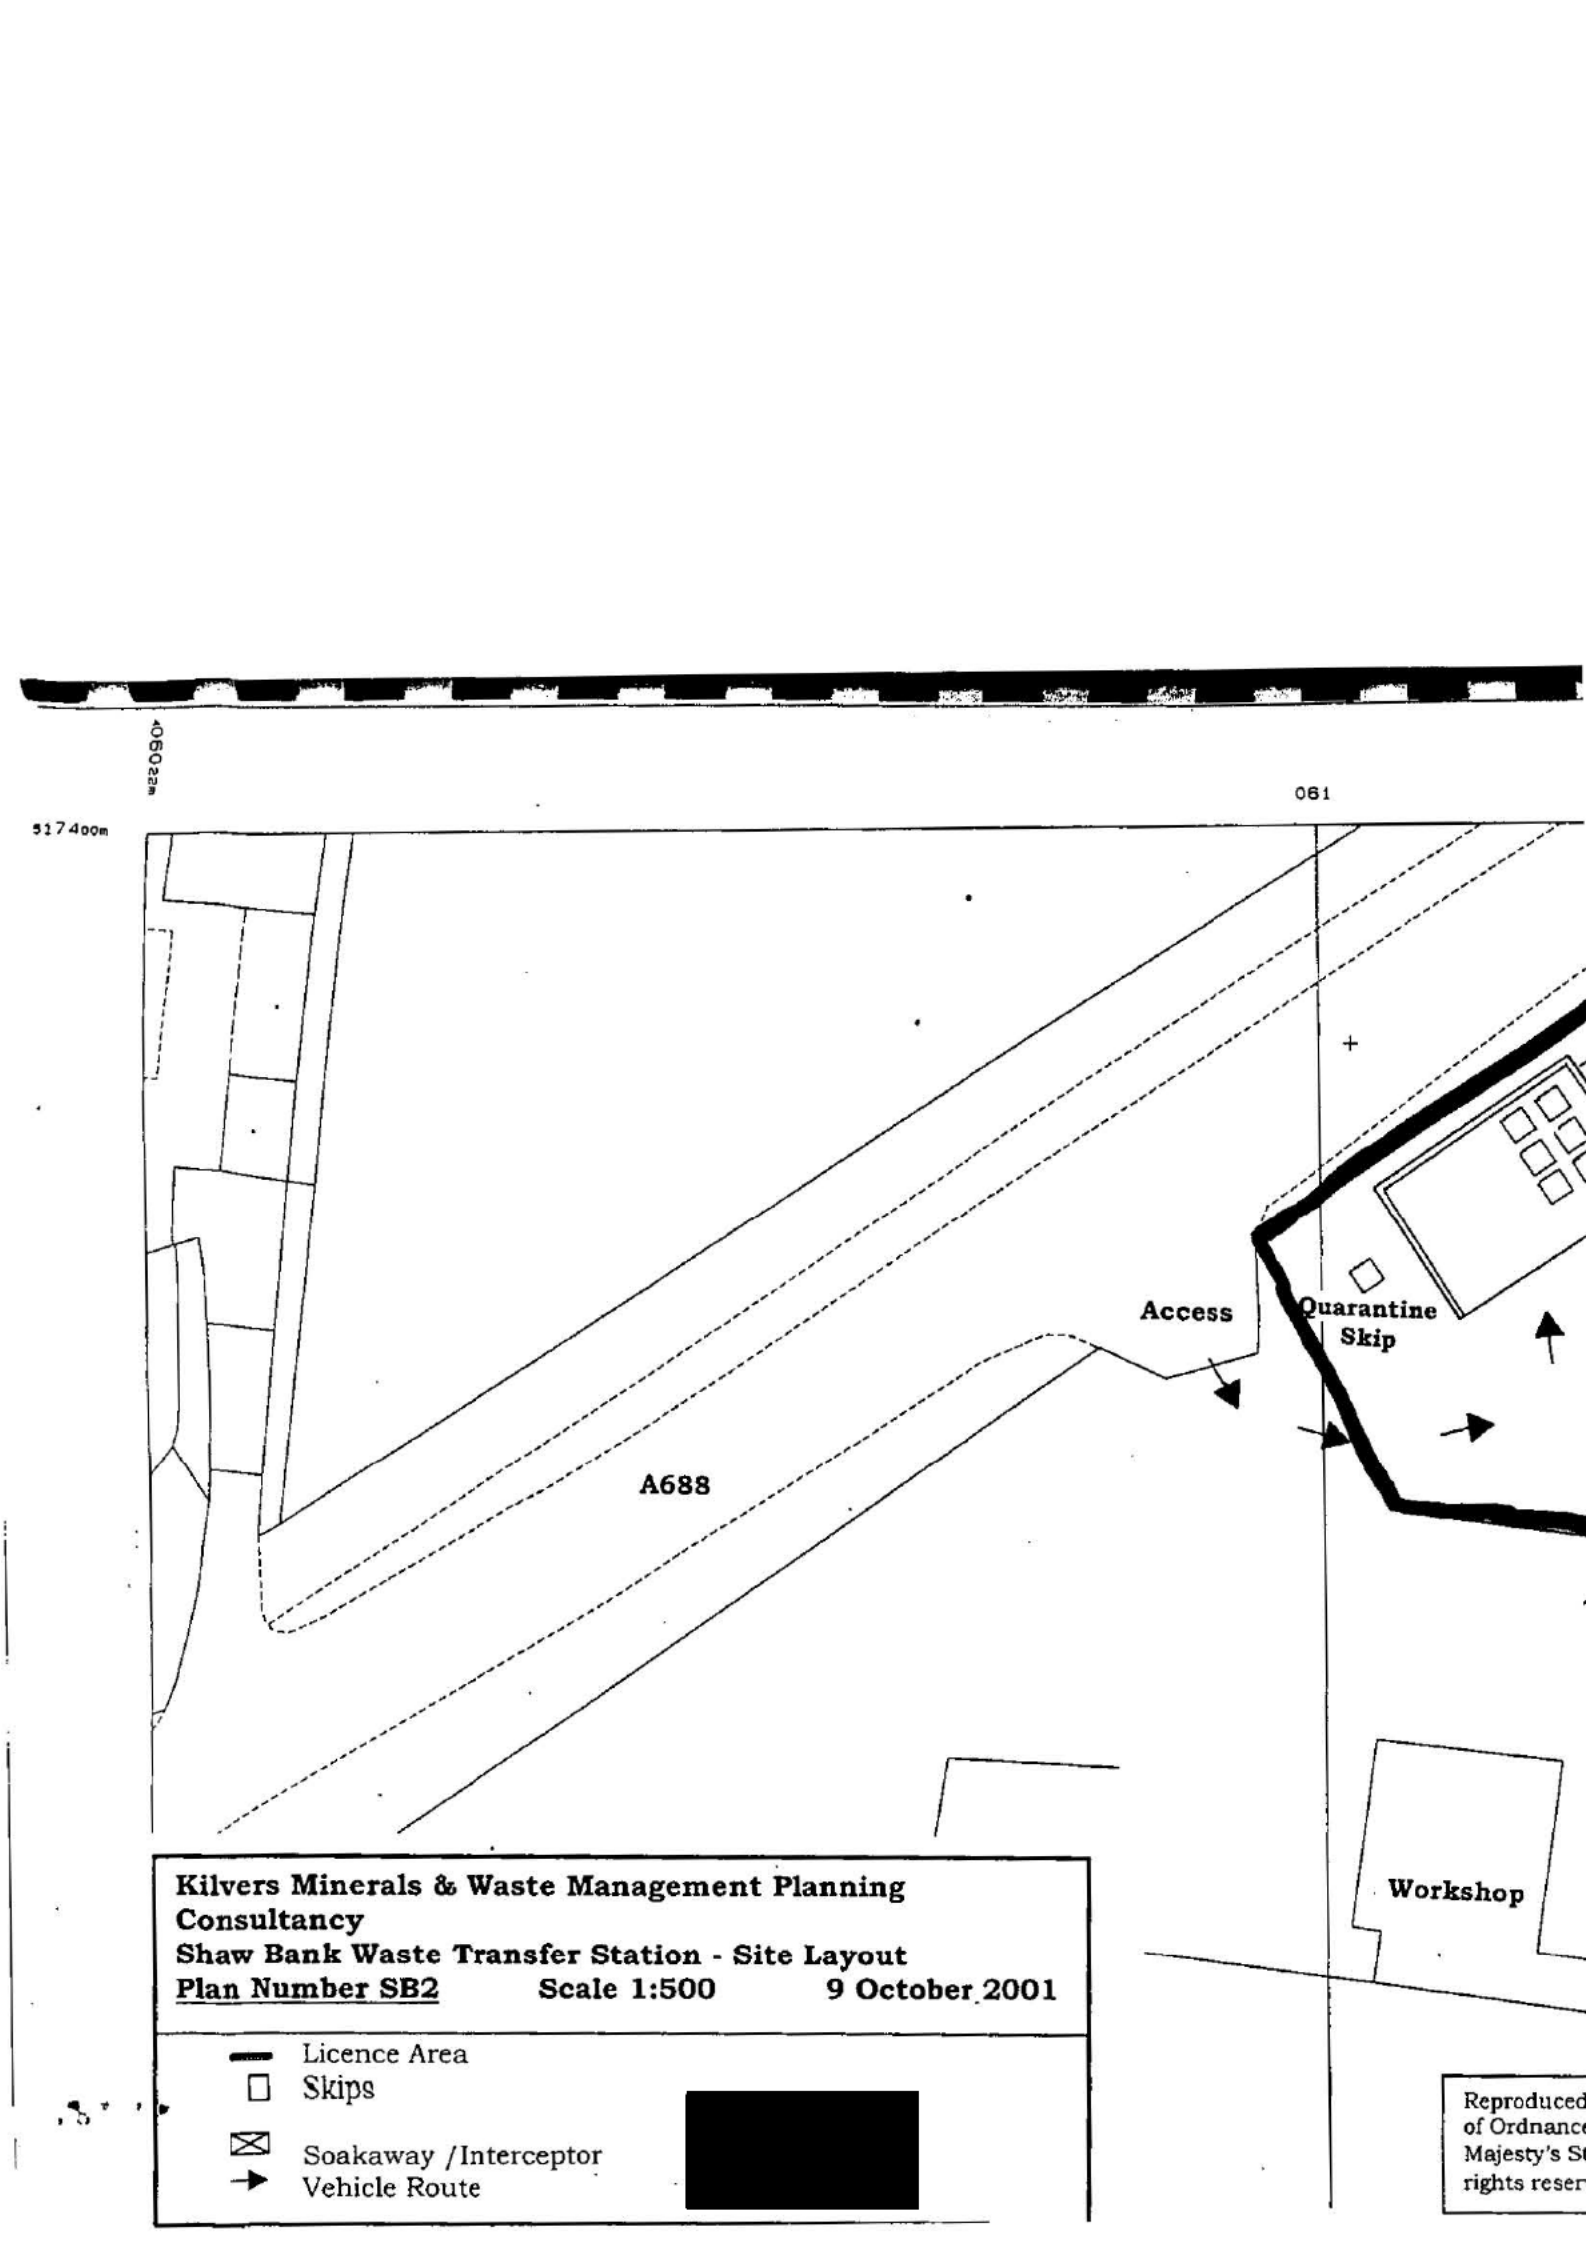
The Environmental Appeals Administration
Planning Inspectorate
Room 4/19
Eagle Wing
Temple Quay House
2 The Square
Temple Quay
Bristol
BS1 6PN

Tel. 0117 372 8235/8812
Fax. 0117 372 6093

This notice of appeal should be accompanied by the following information:

- a statement of the grounds of appeal
- a copy of the licence
- a copy of any correspondence relevant to the appeal
- a copy of any other document relevant to the appeal including, in particular, any relevant consent, determination, notice, planning permission, established use certificate or certificate of lawful use or development
- a statement indicating whether you wish the appeal to be in the form of a hearing or on the basis of written representations.

You are also required to serve a copy of your notice of appeal together with copies of any of the above documents that have accompanied your notice of appeal, on the Environment Agency (at the address overleaf). You should appeal within 6 months of the date that this notice takes effect but the Secretary of State may allow notice of appeal to be given after the expiry of this time period.


4050m
061
517400m
Access
Quarantine
Skip
A688
Workshop
Kilvers Minerals & Waste Management Planning Consultancy
Shaw Bank Waste Transfer Station - Site Layout
Plan Number SB2
Scale 1:500
9 October 2001
Licence Area
Skips
Soakaway /Interceptor
Vehicle Route
[redacted]
Reproduced
of Ordnance
Majesty's St
rights reser