

**THE ENVIRONMENT PROTECTION ACT 1990
WASTE MANAGEMENT SITE LICENCE
(MODIFICATION)**

Lavelle & Sons Ltd

**Trafford Wharf Road
Trafford Park
Manchester
Greater Manchester
M17 1BS**

SJ 79496 97357

WML/00267/M05



**ENVIRONMENT
AGENCY**

**ENVIRONMENTAL PROTECTION ACT 1990
SECTION 37**

**WASTE MANAGEMENT LICENCE
NOTICE OF MODIFICATION**

LICENCE REF No: WML/00267/M05	FACILITY TYPE: <i>Transfer Station</i>
LICENCE HOLDER: Lavelle & Sons Ltd Peninsula House, Rydon Lane, Exeter, Devon, EX2 7HR Company Registration No 01312867	LICENSED FACILITY: Trafford Wharf Road Trafford Park Manchester Greater Manchester M17 1BS

WHEREAS you are the licence holder of the said licensed facility

AND WHEREAS on the 1st April 1996 the powers and duties of all waste regulation authorities in England and Wales transferred to the Environment Agency ("the Agency") by virtue of section 2 of the Environment Act 1995

AND WHEREAS the conditions of the said licence may have been modified from time to time

NOTICE IS HEREBY GIVEN that the Agency modifies the conditions of the said licence in accordance with Section 37 (1) (b) of the Environmental Protection Act 1990 and as set out in the Schedule attached to this notice.

Signed *Dave Marshall*

Name Dave Marshall

Environment Management Team Leader

Dated *25th January 2005*

This modification shall take effect on *25/1/05* at 00.01 hours

**YOUR ATTENTION IS DRAWN TO THE RIGHTS OF APPEAL DETAILED AT THE END OF THIS
MODIFICATION.**

Environment Agency, Appleton House, 430 Birchwood Boulevard, Birchwood, Warrington, WA3 7WD

SCHEDULE – CONDITIONS RELATING TO THIS MODIFICATION

Modification of conditions under section 37 (1) (b) as follows:

Delete existing condition(s) 2.3, 2.8, 3.7, 3.11, 4.5 replace with new Conditions.

“The Conditions”

1. GENERAL CONSIDERATIONS	3
1.1. Site Boundary	3
1.2. Permitted Activities	3
1.3. Permitted Waste Types	3
1.4. Working Plan	3
1.5. Variation to the Working Plan	3
1.6. Review of the Working Plan	3
1.7. Supervision of Waste Operations	3
1.8. Changes In Technically Competent Person	3
1.9. Contact Details	4
1.10. Display of site licence	4
1.11. Notifications Under Licence Conditions	4
2. SITE INFRASTRUCTURE	4
2.1. Site Identification Board	4
2.2. Site Security	4
2.3. Site Office	4
2.4. Weighbridge	4
2.5. Site Surface	4
2.6. Site Drainage	5
2.7. Waste Storage Bays	5
2.8. Storage of Potentially Polluting Liquids Sludges and Powders	6
3. CONTROL OF WASTE MANAGEMENT OPERATIONS	6
3.1. Level of illumination	6
3.2. Hours of Operation	6
3.3. Waste Reception and Recording	7
3.4. Rejection of Incoming Non-Permitted Wastes	7
3.5. Checking of Wastes	7

3.6.	Waste quantities	7
3.7.	Maximum Duration of Storage	7
3.8.	Quarantine Storage of Non-Permitted Waste	7
3.9.	Handling of LPG Cylinders	8
3.10.	Products and By-Products of Waste Treatment	8
3.11.	Maintenance of Site Infrastructure	8
3.12.	Maintenance of Plant and Equipment	8
3.13.	Breakdown of Machinery/Temporary Cessation of Operations	8
4.	ENVIRONMENTAL CONTROLS	8
4.1.	Fires	8
4.2.	Noise	8
4.3.	Suppression of Dust	8
4.4.	Cleanliness of Vehicles	9
4.5.	Litter	9
4.6.	Vermin and Pests	9
4.7.	Discharges	9
4.8.	Odours	9
5.	SITE RECORDS	9
5.1.	Site Logbook	9
5.2.	Monthly Returns of Wastes Removed	9
5.3.	Retention of Records	9
5.4.	Inspection of Records	9
6.	ANNEX A: PERMITTED WASTE TYPES	10

1. General Considerations

1.1. Site Boundary

The area which is the subject of this Waste Management Licence is shown hatched black on the attached Site Plan WML/00267/M05.

1.2. Permitted Activities

The keeping and treatment of waste shall only take place within the area outlined in red on the attached drawing WML/00267/M05/P1 or its subsequent amendment agreed in writing with the Environment Agency.

1.3. Permitted Waste Types

The only types and maximum quantity of waste permitted for keeping and treatment are shown in Annex A attached to this licence.

1.4. Working Plan

The management and operation of the site shall be carried out in accordance with the Working Plan, except where any element of the working plan contradicts or is otherwise inconsistent with the conditions of this licence, in which case the licence conditions shall prevail.

1.5. Variation to the Working Plan

Unless otherwise specified in this licence, any proposed variation to the Working Plan in respect of infrastructure, treatment processes, environmental controls, location and capacity of storage areas shall be implemented with the written agreement of the Environment Agency. Any other variations shall be notified in writing to Environment Agency within 5 working days of implementation.

1.6. Review of the Working Plan

The working plan shall be reviewed by the licence holder annually from the date of issue of this modification. The review shall take into account the adequacy of operational practices and control to ensure that the objectives of employing the best available technology not entailing excessive cost, and providing a high standard level of protection for the environment and public health are met.

1.7. Supervision of Waste Operations

No waste shall be received, kept or treated except under the control of responsible managers and operating staff trained and experienced in the tasks required to ensure that the conditions of this licence relevant to those tasks are fulfilled.

1.8. Changes In Technically Competent Person

Any changes in the technically competent management of the site and the name of the incoming person, and, where the technically competent management of the site is subject to the WAMITAB scheme of technical competence, evidence that such a person has the required technical competence, shall be submitted to the Agency in writing within 5 working days of the change of management. Technically competent management and technical competence shall be as defined under section 74 of the Environment Protection Act 1990 and Regulations 4 and 5 of the 1994 Regulations, or any subsequent amendments to the Act or Regulations.

1.9. Contact Details

The licence holder shall provide in writing to the Environment Agency the name, address and telephone number of a responsible person for contact in the event of an emergency arising in connection with the facility, both during and outside normal operating hours. Any change in these details shall be notified in writing to the Environment Agency within 1 working day of the change taking place.

1.10. Display of site licence

The conditions of this licence shall be made known to any person who is given the responsibility for the management or control of the site. A copy of the this licence and working plan shall be kept available at the site control office.

1.11. Notifications Under Licence Conditions

Except where otherwise specified, all notifications and submissions to the Agency under the requirements of these licence conditions:

- a. shall be made in writing to the address specified by the Agency in writing at the time of issue of this licence, or as subsequently specified by written notification to the Licence Holder;
- b. shall quote the licence reference number and the name of the the Licence Holder.

2. Site Infrastructure

2.1. Site Identification Board

A site identification board of durable material and finish shall be prominently displayed at the site entrance. The board shall display the following:-

- a. Name and telephone number of the site
- b. Site licence number
- c. Hours of operation
- d. The address and telephone number of the Environment Agency

2.2. Site Security

The external boundary of the site shall be secured by a combination of fencing , buildings and lockable gates to a minimum height of 2 metres. Site entrance gates shall be securely locked during periods when the site is unattended. *Requires -*

2.3. Site Office

The site office shall be located as shown in the working plan and shall be equipped, manned and maintained to enable the requirements of the conditions of this licence to be routinely carried out.

2.4. Weighbridge

A weighbridge shall be provided and maintained in effective working order at the site.

2.5. Site Surface

All areas of the site where waste is kept or treated shall be provided with an impermeable pavement. For the purposes of this condition the term impermeable pavement is one which is

constructed and maintained to a sufficient standard to prevent the transmission of liquids beyond the pavement surface.

2.6. Site Drainage

All impermeable pavements referred to in condition 2.5. above shall be laid with appropriate falls and shall be provided with a perimeter kerb or bund so as to ensure that all liquid run off shall be directed to an oil interceptor prior to discharge to surface water system. Any oil interceptor installed shall be of a sufficient capacity to provide a minimum retention time of six minutes at maximum foreseeable flow rates. Effective measures shall be taken to ensure that the drainage system is not impeded by waste or other debris.

2.7. Waste Storage Bays

Waste storage bays as located and detailed in the working plan shall be constructed to withstand the pressure from any loading equipment used. The bay walls and floor in front of the storage bays shall be defined by a conspicuous painted line of contrasting colour, or other method agreed in writing with the Environment Agency, in order to define the extent and capacity of each storage bay. The markings used to delineate the maximum capacity of the storage areas shall remain clearly visible at all times.

2.8. Storage of Potentially Polluting Liquids Sludges and Powders

Each skip, drum or other mobile container used to hold wastes which consist of or contain potentially polluting liquids, sludges or powders, [or other potentially polluting materials which are to be used in combination with those wastes in the specified waste management operations] shall be:

- a) loaded and unloaded in accordance with the handling procedures specified in Table 1;
- b) filled and emptied in accordance with the filling and emptying procedures specified in Table 1;
- c) clearly and unambiguously labelled regarding its contents, unless the contents are clearly identifiable by visual inspection;
- d) inspected and maintained according to the maintenance schedules and procedures specified in Table 1, which shall be fully documented and recorded;
- e) in the event of damage or deterioration to a container that is, or is likely to cause, a leak, that container shall be repaired or replaced immediately.

Table 2.8.1. Standards for prevention and control of leaks and spillages

Action	Specified standards
a) Loading and unloading skips and other mobile containers	i) Loading and unloading of containers shall be supervised at all times by a member of staff. ii) Lids/ caps/ bungs or other closures shall be in place during loading/ unloading. iii) Loading/ unloading shall be carried out in an area provided with engineered containment of the type required for that waste under condition 4.6, and of the standard of containment specified under condition 2.1.
b) Filling and emptying drums and other mobile containers	i) Filling and emptying of containers shall be supervised at all times by a member of staff. ii) Lids/ caps/ bungs or other closures shall be in place at the end of filling iii) Containers shall not be filled beyond their operational capacity. iv) Filling and emptying shall be carried out in a bunded area maintained in accordance with condition 2.1.2. v) Measurement of level/ void space shall be by physical dipping prior to loading.
c) Inspection, maintenance and repair of drums and other mobile containers	i) Containers shall be inspected daily for leaks. ii) Containers found to be leaking either shall be immediately transferred to a larger over-container or shall have their contents immediately transferred to an alternative container.
d) Control and remediation of leaks and spillages	i) Minor spillages shall be cleaned up immediately, using sand or proprietary absorbent to clean up liquids and placed in alternative containers. ii) Major spillages, which are causing or are likely to cause polluting emissions to the environment: • immediate action shall taken to contain the spillage and prevent liquid from entering surface water drains, water courses and unsurfaced ground; • the spillage shall be cleared immediately and placed in alternative containers; • the Agency shall be informed immediately.

3. Control of Waste Management Operations

3.1. Level of illumination

The minimum level of illumination to be maintained at all times whilst the site is operational shall be as follows:-

- a. 50 lux measured at the instrument or control where personnel are required to read or operate instrument panels
- b. 20 lux where personnel are required to carry out manual operation.

3.2. Hours of Operation

Subject to condition 3.1 above the site may operate on a 24 hour basis Monday to Sunday.

Environment Agency

3.3. Waste Reception and Recording

against paperwork - & checked once deposited.
All incoming wastes shall be visually checked for acceptability within the terms of this licence by a site operative prior to deposit in any operational area. (A record of each load shall be made of the following:-

- a. Date and time of receipt
- b. Vehicle registration number and drivers name
- c. Name of the carrier and carriers registration number *Post codes.*
- d. The type and quantity (in tonnes or cubic metres) of waste
- e. The producer and source of the waste
- f. Serial number of the relevant waste transfer note.
- g. *Base.* ~~Site~~ code - UK Standard Industrial activities. 2003.

3.4. Rejection of Incoming Non-Permitted Wastes

Any incoming wastes which are found to be unacceptable within the terms of this licence shall be rejected. A written record shall be made of the date, waste type, carrier, vehicle registration number, drivers name and reason for the rejection.

All incidents of waste rejection shall be notified immediately to the Environment Agency by telephone or facsimile and confirmed in writing within 3 working days.

3.5. Checking of Wastes

All wastes shall be deposited under the supervision of a site operative and checked following deposit and during, treatment and storage to ensure continued acceptability within the terms of this licence.

3.6. Waste quantities

The quantity of waste kept on the site shall not exceed the capacity of the designated bays, containers or sorting areas. Wastes stored on site shall not in any event exceed 3 metres in height.

3.7. Maximum Duration of Storage

All deposit of wastes containing foodstuffs or other materials likely to attract vermin or insects shall be removed from the site as soon as possible and in any event within 48 hours of deposit.

The floor of each designated sorting area shall be cleared of wastes not less frequently than once in every 48 hours.

3.8. Quarantine Storage of Non-Permitted Waste

In the event that non-permitted waste is discovered following receipt at the site, the waste shall immediately be placed into a designated quarantine storage container. The designated container shall be leakproof and constructed such that it is capable of being secured to prevent any access to any contents within. The container shall be clearly labelled and all site operatives made aware of the purpose of this container. Any non permitted wastes shall be removed to a suitably licensed facility within 5 working day unless otherwise agreed in writing with the Environment Agency.

The Environment Agency shall be notified immediately by telephone or facsimile of the discovery of any non permitted waste and actions taken.

3.9. Handling of ~~LPG~~ Cylinders

Rebursed Gas Cylinders.

Gas cylinders shall be stored in an upright position only in a secure, designated area or compound on the site provided with a lockable gate or other restraining device. This area or compound shall be kept locked whenever the site is unmanned.

3.10. Products and By-Products of Waste Treatment

Each product and by-product of waste storage and treatment operations on the site shall be regarded as waste and handled in accordance with the conditions of this licence unless and until the licence holder has demonstrated that the waste has been sufficiently processed to achieve a pre-defined specification as a useable raw material for a specified use.

3.11. Maintenance of Site Infrastructure

All buildings and other items of site infrastructure provided in accordance with the conditions of this licence shall be maintained in a state of good repair, and shall be checked weekly and all necessary maintenance carried out without undue delay and in any event within 3 working days unless otherwise agreed in writing with the Environment Agency.

3.12. Maintenance of Plant and Equipment

A minimum level of plant and equipment shall be maintained on site as detailed in the Working Plan to ensure the effective handling and treatment of waste. Any proposed reduction in plant or equipment levels shall only take place with the written agreement of the Environment Agency.

3.13. Breakdown of Machinery/Temporary Cessation of Operations

In the event of any breakdown in such machinery or equipment which results in either waste or surface water drainage arisings not being dealt with in accordance with the conditions of this licence, the site shall be closed until such time as the defective items are repaired or replaced, unless otherwise authorised by the Environment Agency. All temporary cessation's of operations which require the transfer or diversion of waste at the facility to facilities elsewhere shall be notified in writing forthwith to the Environment Agency.

4. Environmental Controls

4.1. Fires

No waste material shall be burnt within the boundaries of the site. Any fire at the site shall be regarded as an emergency and immediate action shall be taken to extinguish it. All such outbreaks of fire shall be notified immediately to the Environment Agency by telephone or facsimile and confirmed in writing within 3 working days.

4.2. Noise

Best practicable means shall be adopted at all times in the design, construction and maintenance of all plant and machinery operational on site, to reduce noise to a minimum.

4.3. Suppression of Dust

Effective measures shall be taken to suppress the formation of dust from any site operations. Effective dust abatement equipment shall be provided and employed on any equipment or machinery used to treat wastes.

4.4. Cleanliness of Vehicles

Effective measures shall be taken to ensure that the site roads are kept free from mud and that mud or other materials adhering to vehicles are not deposited on the public highway by vehicles leaving the site.

4.5. Litter

Effective measures shall be implemented and maintained throughout the operational life of the site to prevent the escape of litter from the confines of the site. In the event that litter does escape from the site, it shall be retrieved as soon as practicable and no later than 1 hour after the end of the working day.

4.6. Vermin and Pests

The site shall be inspected weekly for the presence of vermin and other pests. A record of each inspection, date, time, name of person undertaking the inspection and details of any actions resulting. The licence holder shall ensure that all infestations are treated by a recognised pest control method or company.

4.7. Discharges

No water contaminated by wastes deposited on site shall be permitted to discharge from the site except in accordance with the terms of a valid consent issued by United Utilities PLC or the Environment Agency.

4.8. Odours

Effective measures shall be taken to prevent the formation of obnoxious odours from any wastes kept or treated on site.

5. Site Records

5.1. Site Logbook

A site logbook for the purposes of recording site activities shall be maintained at the site and shall be made available for inspection by officers of the Environment Agency on request. Entries shall include a record of the inspections required by this licence, abnormal incidents and any complaints relating to site activities.

5.2. Monthly Returns of Wastes Removed

A summary of the types and quantity of waste and reclaimed materials in tonnes removed from the site shall be forwarded to the Agency to arrive not later than one calendar month after the end of the month to which it refers.

5.3. Retention of Records

All site records required to be kept under the conditions of this licence shall be securely kept at the site office. Records may, if required, be transferred to a named location for storage after a period of 1 calendar month. These records shall be kept for the duration of the site licence unless otherwise authorised in writing by the Environment Agency.

5.4. Inspection of Records

All records required by the conditions of this licence shall be made available to any authorised representative of the Environment Agency for inspection on request at any reasonable time.

6. ANNEX A: PERMITTED WASTE TYPES

Subject, to the exclusions listed below the only types of waste and maximum quantities permitted for deposit, storage and treatment are dry, non special as defined by regulations in force under section 62 of the Environmental Protection Act 1990, non hazardous, solid wastes in the categories specified in Annex B of the Working Plan.

MAXIMUM PERMITTED QUANTITIES

The maximum input of wastes to the site shall not exceed 1000 tonnes per day unless otherwise agreed in writing with the Environment Agency.

Subject to the above, the maximum annual throughput of wastes shall not in any event exceed 250,000 tonnes

WASTE TYPES

Wastes soils, sub-soils and other construction wastes subjected to any treatment processes shall not exceed the parameters listed in group A of Appendix C attached to the Working Plan

EXCLUDED WASTE TYPES


The following waste types shall be specifically excluded

Non-solid wastes

Drummed Wastes

Bulk powders.

THE SITE PLAN
WML/0267/1/05

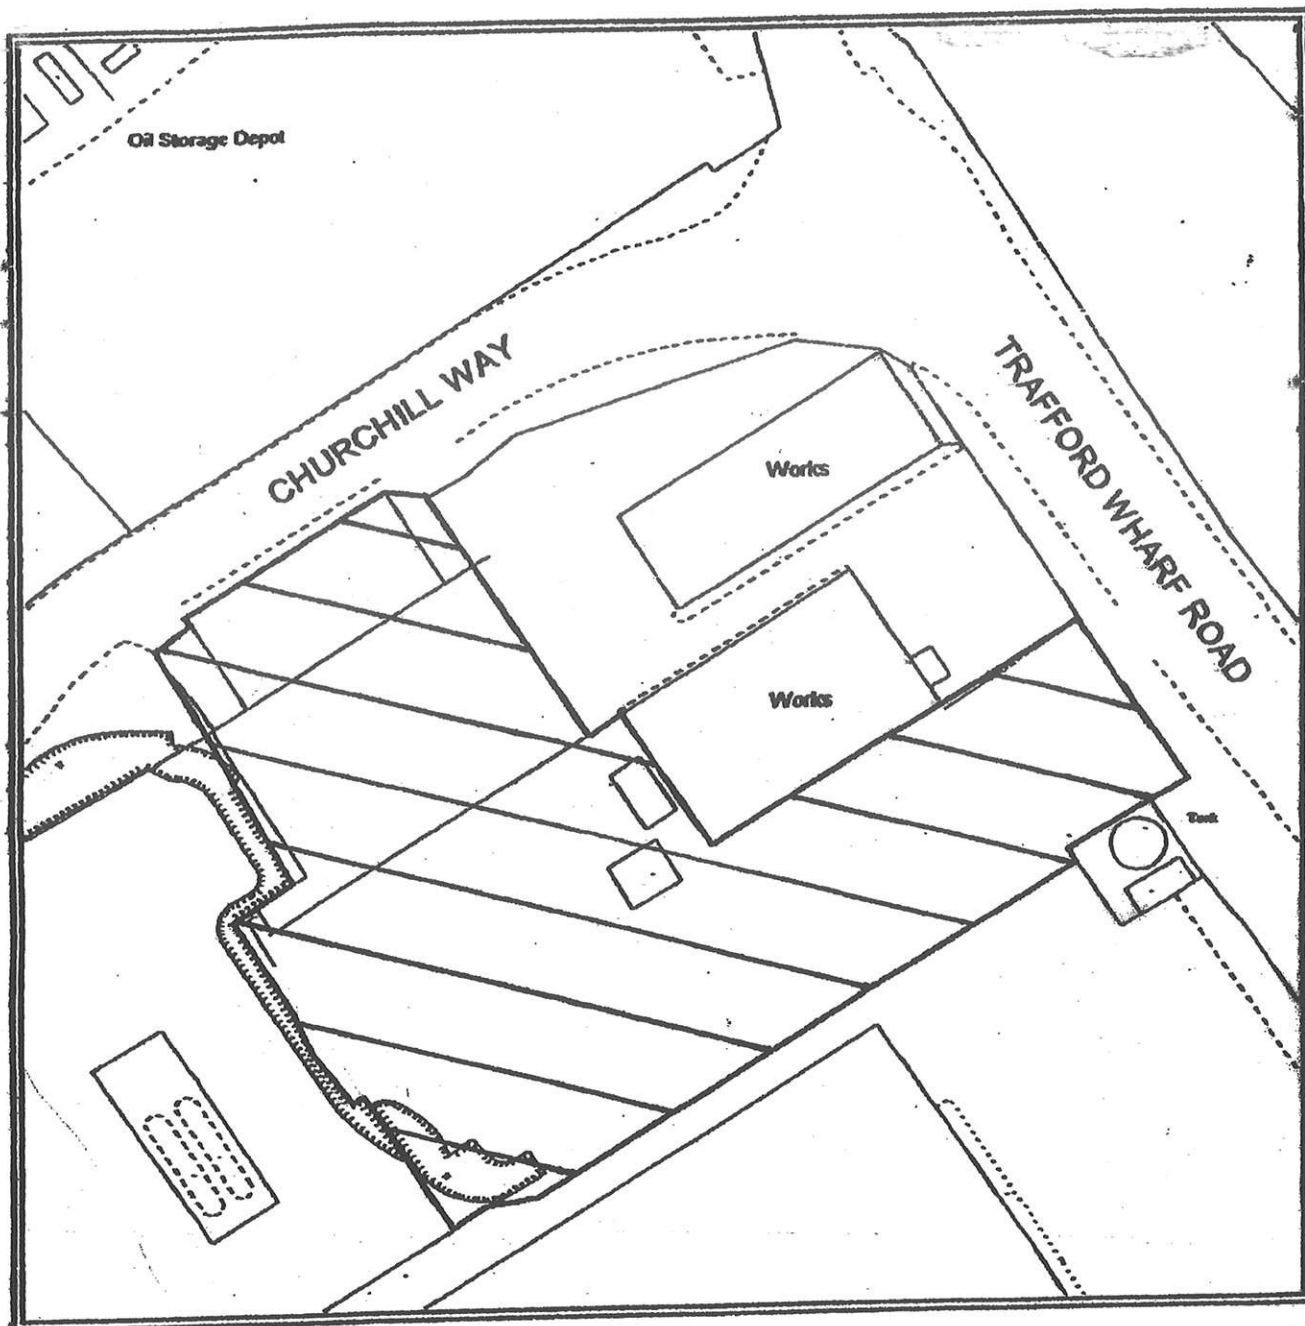

LICENCE HOLDER: Lavelle and Sons Ltd

SITE ADDRESS: Trafford Wharf Road, Trafford Park, Manchester

NGR: SJ 7942 9730

☒ SITE LOCATION



SCALE 1:1250

I confirm that the hatched area shown above is consistent with:

- a) The area covered by the current Planning Permission (or equivalent) for the site, and;
- b) The area where waste management operations are to be undertaken, and to which the Waste Management Licence will apply.


Signed:

Craig Lavelle

Date:

25/9/01

Reproduced from the Ordnance Survey
with the permission of the Controller of
H M Stationery Officer
Crown Copyright Reserved
For identification purposes only

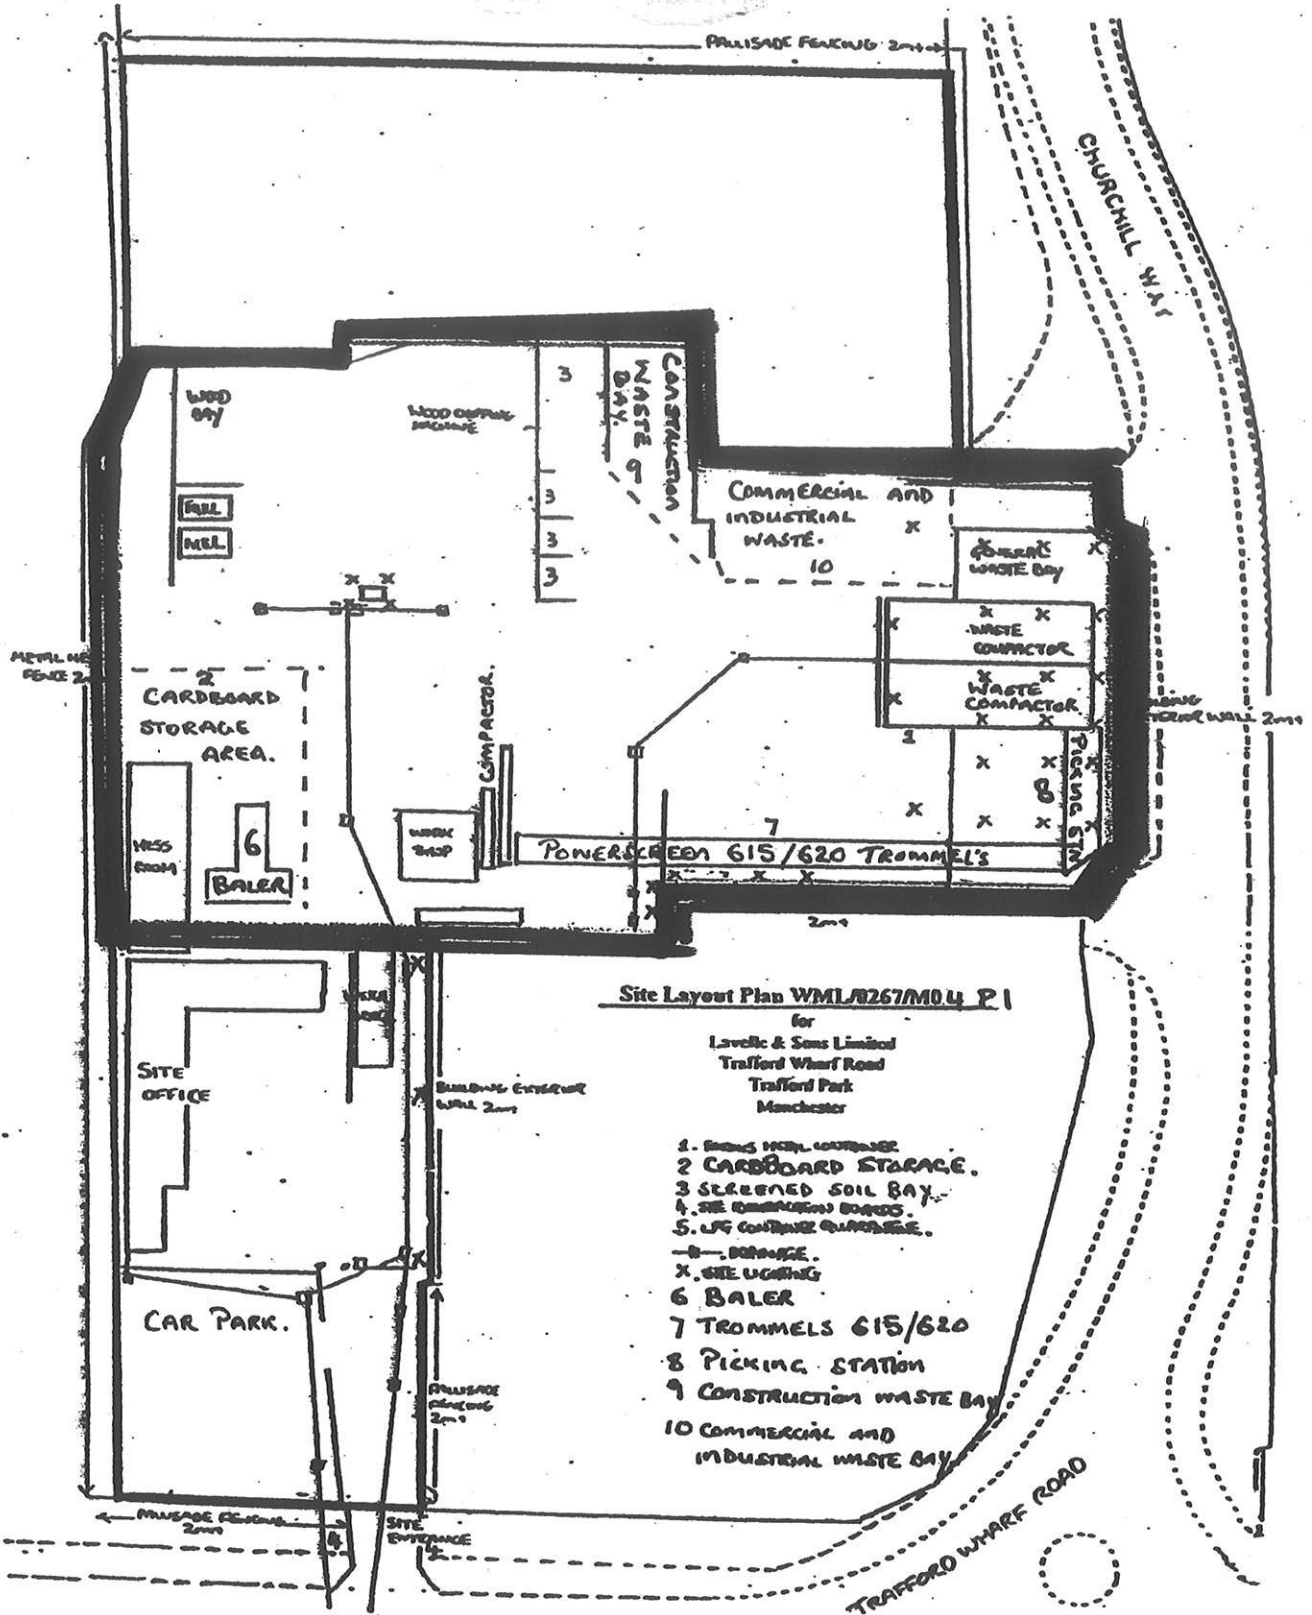

EXPLANATORY NOTES - including rights of appeal.

RIGHTS OF APPEAL

Section 43(1) of the Environmental Protection Act 1990 provides that:

Where, except in pursuance of a direction given by the Secretary of State, the conditions of a licence are modified, the licence holder may appeal from the decision to the Secretary of State.

Therefore, if you feel aggrieved by the decision detailed on the attached notice, you may obtain the appropriate form on which to give written notice of an appeal from :-

The Planning Inspectorate
Room 4/19 Eagle Wing
Temple Quay House
2 The Square
Temple Quay
Bristol
BS1 6PN

Tel: 0117 372 8812
Fax: 0117 372 6093

For Wales, the address is –
The Planning Inspectorate
Crown Buildings
Cathays Park
Cardiff
CF10 3NQ

Tel: 02920 823859
Fax: 02920 825150

This notice of appeal should be accompanied by the following information:

A statement of the grounds of appeal;

A copy of any application to modify the licence

A copy of the licence;

A copy of any correspondence relevant to the appeal;

A copy of any other document relevant to the appeal including, in particular, any relevant consent, determination, notice, planning permission, established use certificate or certificate of lawful use or development and

A statement indicating whether you wish the appeal to be in the form of a hearing or on the basis of written representations.

You are also required to serve a copy of your notice of appeal, together with copies of any the above documents that have accompanied your notice of appeal, on the Environment Agency (at the address overleaf). You should appeal within 6 months of the date that this notice takes effect but the Secretary of State may allow notice of appeal to be given after the expiry of this time period.