



Awdurdod Afonydd Cenedlaethol
Rhanbarth Cymru

National Rivers Authority
Welsh Region

WATER RESOURCES ACT 1991

Consent No. CM02307-01

Under Section 88 and Schedule 10 of the Water Resources Act 1991 and all other enabling powers the National Rivers Authority hereby gives this

V A R I A T I O N O F C O N S E N T

On : DWR CYMRU CYFYNGEDIG

Of : Plas y Ffynnon, Cambrian Way, Brecon, Powys LD3 7HP

In respect of the previous Consent No: CM02307-01 Issued on:
11th October, 1991

For the discharge of: Settled Storm Sewage

From : ST. MARTINS SEWAGE PUMPING STATION

THE CONSENT IS HEREBY VARIED AS FOLLOWS:-

1. In Condition 2 the discharge shall take place via a 225mm diameter outlet pipe and not 300mm diameter pipe as stated in the Consent No. CM02307.01 dated the 11th October, 1991.

2. Condition 4 which refers to flows arriving at Pumping Station in excess of 58 litres per second shall be varied as follows:-

"All flows arriving at the Pumping Station in excess of 58 litres per second shall receive settlement in storm tanks. For flows in excess of 58 litres per second and up to 69 litres per second, at least 2 hours settlement shall be provided."

3. This Variation should be retained with Consent No. CM02307-01 dated the 11th October, 1991

This Consent Varied
Authority by:

19th February 1992 on behalf of the
Divisional Scientist

Aelod Rhanbarthol o'r Bwrdd
Yr Athro Ron Edwards

Rheolwr Rhanbarth Cyffredinol
Dr John Stoner

Highfield, Ffordd Priestley
Caernarfon
Gwynedd, LL55 1HR
Ffôn: Caernarfon (0286) 672247
Ffacs: (0286) 4451

Regional Board Member
Professor Ron Edwards

Regional General Manager
Dr John Stoner

Highfield, Priestley Road
Caernarfon
Gwynedd, LL55 1HR
Tel: Caernarfon (0286) 672247
Fax: (0286) 4451



Awdurdod Afonydd Cenedlaethol
Rhanbarth Cymru

National Rivers Authority
Welsh Region

WATER ACT 1989

Consent No.

CM02307-01

Under Section 113 and Schedule 12 of the Water Act 1989 and all other enabling powers the National Rivers Authority hereby gives this

REVIEW OF CONSENT

Page 1 of 2

To : Dwr Cymru CYF (The Company)
Of : Plas-y-Ffynnon, Cambrian Way, Brecon, Powys, LD3 7HP
In respect of the previous Consent No. CM 01729-01 Issued on: 10.10.89
For : The discharge of Settled Storm Sewage
To : Morlais Brook at NGR SJ.3092 3623
From: St. Martins Sewage Pumping Station

REVIEWED CONDITIONS OF CONSENT

1. The discharge shall consist only of settled storm sewage.
2. The discharge shall be made in the manner and at the place specified as follows:
225
Discharging via : A 300mm diameter outlet pipe
Discharging to : Morlais Brook
At OS Grid Ref : SJ 3092 3623
As shown marked : Discharge Point on attached plan
3. Adequate facilities shall be provided to enable representative samples of the discharge to be conveniently obtained at any time at the outlets at NGR SJ 3093/3623 as shown marked "X" on the attached plan.
4. Flows arriving at the pumping station in excess of 58 litres per second shall receive at least 2 hours settlement in storm tanks prior to discharge. ^{upto 9 l/s}
5. As soon as is reasonably practicable after cessation of storm sewage flows into the storm tank, the contents shall be returned to the pumping station and the tanks cleared.

See next page for further conditions.

Aelod Rhanbarthol o'r Bwrdd
Yr Athro Ron Edwards

Rheolwr Rhanbarth Cyffredinol
Dr John Stoner

Highfield, Ffordd Priestley
Caernarfon
Gwynedd, LL55 1HR
Ffôn: Caernarfon (0286) 672247
Ffacs: (0286) 4451

Regional Board Member
Professor Ron Edwards

Regional General Manager
Dr John Stoner

Highfield, Priestley Road
Caernarfon
Gwynedd, LL55 1HR
Tel: Caernarfon (0286) 672247
Fax: (0286) 4451

ANNEX


<u>SUBSTANCE</u>	
Mercury	Fenthion
Cadmium	Parathion
g-Hexachlorocyclohexane	Parathion-methyl
DDT	Tetrachloroethylene
Pentachlorophenol	Trichloroethane
Hexachlorobenzene	Dioxins
Hexachlorobutadiene	Isodrin
Aldrin	
Dieldrin	
Endrin	
Polychlorinated Biphenyls	
Dichlorvos	
1,2 Dichloroethane	
Trichlorobenzene	
Atrazine	
Simazine	
Tributyltin compounds	
Triphenyltin compounds	
Trifluralin	
Fenitrothion	
Azinphos-methyl	
Malathion	
Endosulphan	
Carbon tetrachloride	
Chloroform	
Trichloroethylene	
Perchloroethylene	
Lead	
Chromium	
Zinc	
Copper	
Nickel	
Arsenic	
Iron	
pH	
Boron	
Vanadium	
PCSDs	
Cyfluthrin	
Sulcofuron	
Flucofuron	
Permethrin	
Cyanide	
Azinphos-ethyl	

CM 02307 01

CM 02307 02

CLWD.C

feet
etre

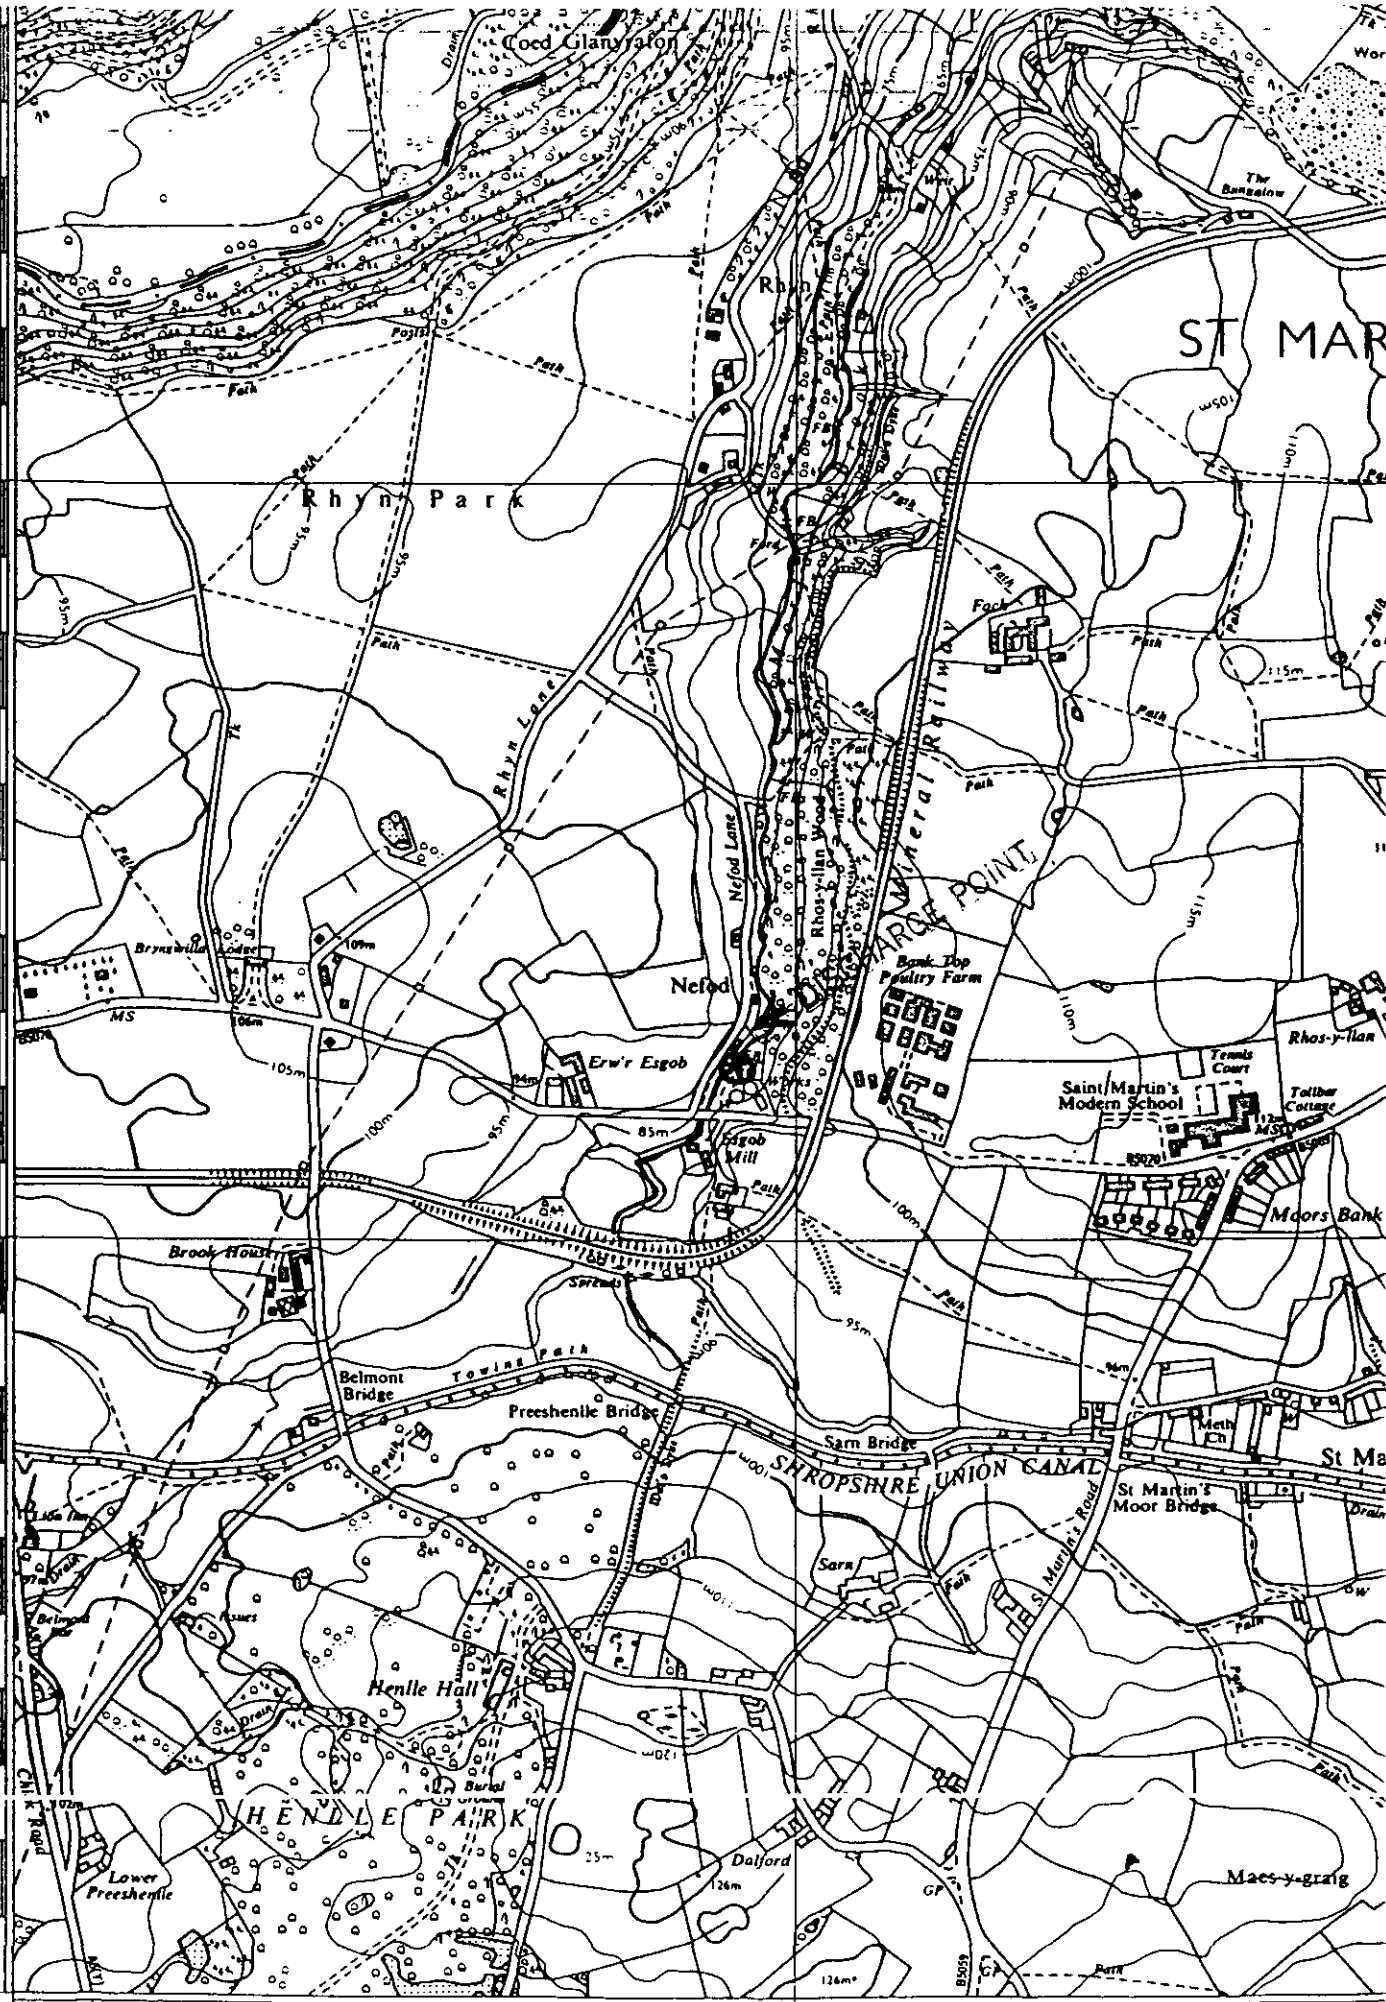


OSWESTRY DISTRICT

LONG
2° 02' W

31

SELATTYN AND GOBOWEN CP

CM 02307-01/02

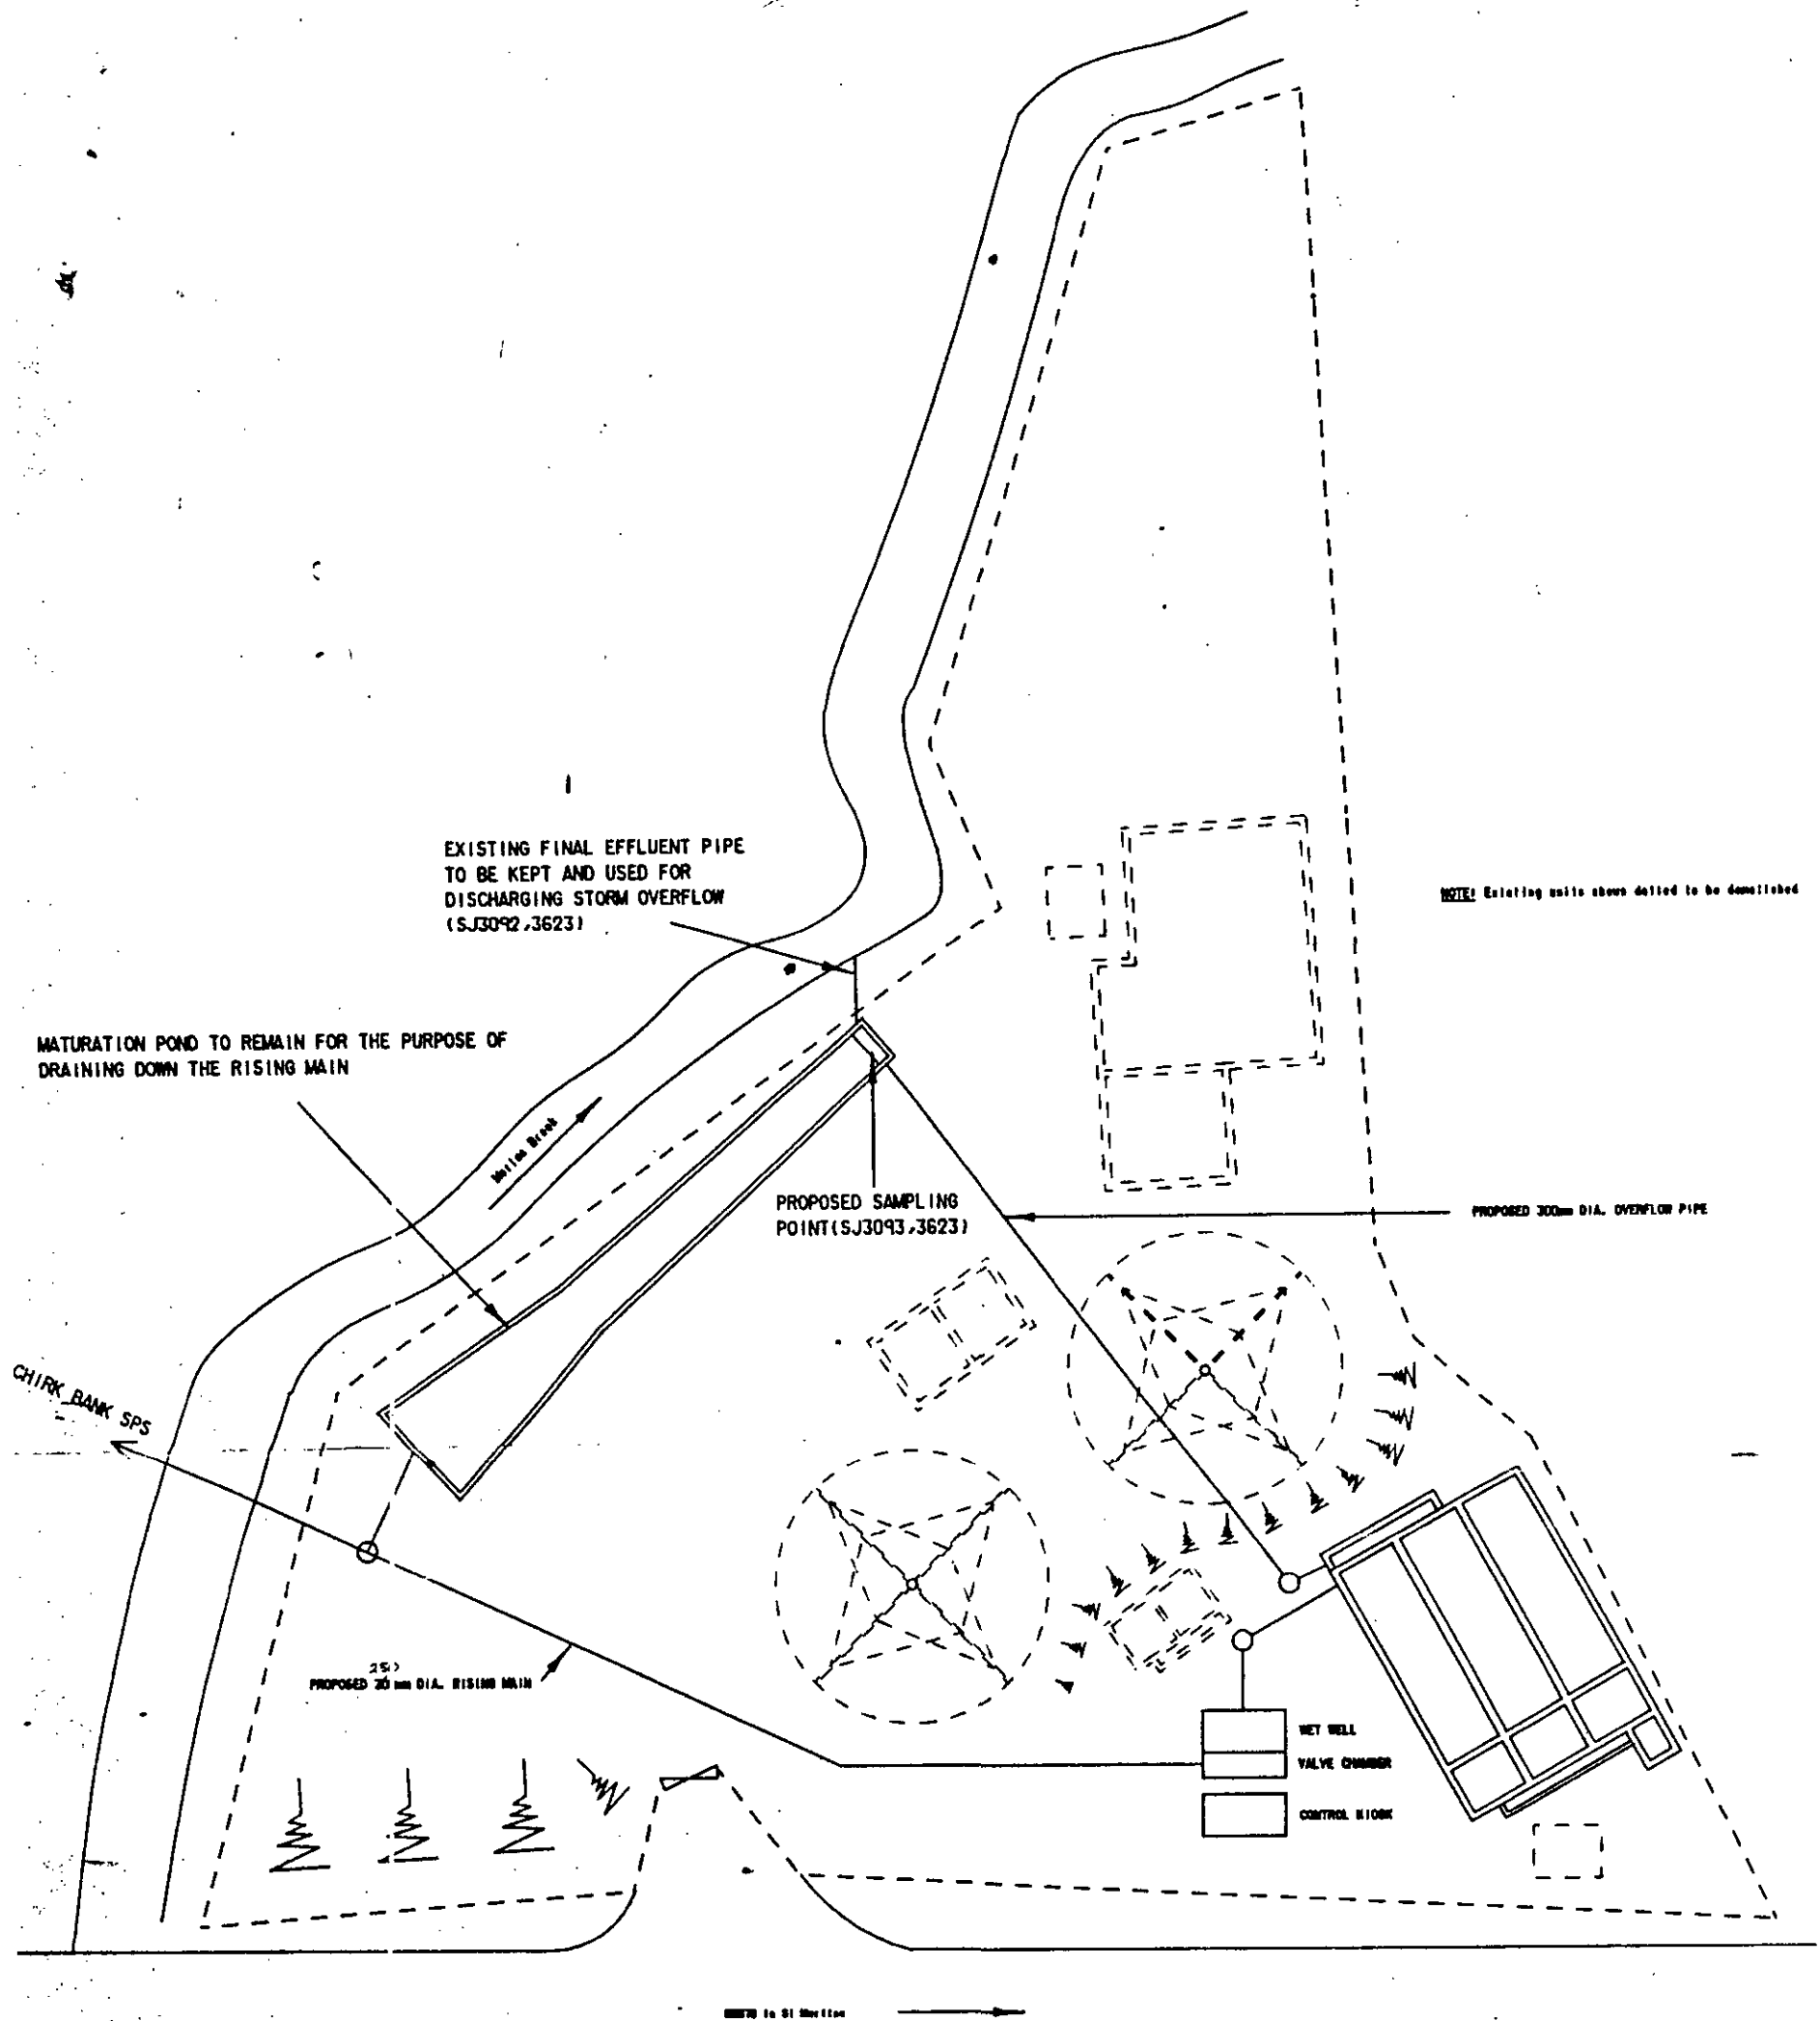

		ENGINEERING and ENVIRONMENT LIMITED	
		Title	
ST MARTINS SPS OVERFLOW CONSENT			
Scale	N.T.S.	Date	14/05/90
Drawn	JM	Checked	