

S/20/25814/T

Water Resources Act 1991

(as amended by the Environment Act 1995)

Consent to Discharge Certificate of Holder

Part A

Environment Act 1995 Schedule 23

To: Elljenn Limited
92 Nore Road
Portishead
Bristol
Avon
BS20 8DX

Date of Letter.....22/9/2004.

Date to WIMS.....

Date Filed:.....

The Environment Agency ("the Agency") hereby confirms that the above named person(s) or body corporate is and has been since 16 August 2004 the registered holder of Consent S/20/25814/T

Nature of Discharge; Secondary Treated Sewage and Trade Effluent
At: The Ship Inn, Upper Framilode, Nr Frampton on Severn, Gloucestershire

Note: This certificate should be kept with the consent document for future reference. If you transfer responsibility for the discharge to somebody else you must pass the consent to them and tell the Agency within 21 days. **Responsibility for the consent cannot be disclaimed by the holder but the registration of holder may be transferred to a successor.** To do this please complete the form below, then tear it off and return it to the address shown. If you fail to transfer the consent, even though you are no longer on the site, you may still be liable for prosecution for pollution. If you transfer the consent but do not tell us, you will be committing an offence. In case of any queries please contact your local Environment Agency office.

Part B Please complete in block capitals or type.

To: **The Environment Agency**, Corporate Services Dept, Riversmeet House, Newtown Industrial Estate, Northway Lane, Tewkesbury, Gloucestershire, GL20 8JG

Water Resources Act 1991: Notice of transfer of consent to discharge

Consent	S/20/25814/T	Name:	Elljenn Limited
		Address	92 Nore Road
			Portishead
			Bristol
			Avon
			BS20 8DX

I/We* hereby serve notice on the Agency and I/We* am/are* no longer the Holder of the above consent which will be/was* transferred to:

*delete as appropriate

Name(s) of new Holder(s):

Address:

Post Code:

Date of Transfer to New Holder(s):.....

Signed:.....

Dated:

Name (block capitals):.....

Position:

(to be completed when signing on behalf of corporate bodies)




ENVIRONMENT
AGENCY

ACCEPTANCE OF TRANSFER OF CONSENT TO DISCHARGE

Please complete and return to:

Corporate Services
The Environment Agency
Riversmeet House
Newtown Industrial Estate
Northway Lane
Tewkesbury
Glos
GL20 8JG

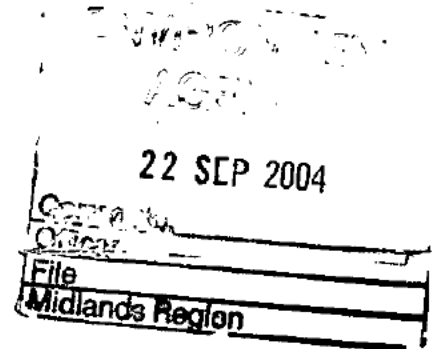

I confirm that I accept ownership of:

Consent No: S/20/25814/T

Controlling the discharge at : The Ship Inn, Upper Framilode, Nr Frampton on Severn, Glos

I also confirm that this consent was transferred on16/08/04.....(date)

Address: THE SHIP INN
UPPER FRAMILODE
GLOUCESTER
GL2 7LH

Signed _____ Date 16/09/04

Please Print Name TAJHA JENNER

Signed on behalf of ELLJENN LTD (if signing for a company)

I require a copy of the consent: ☒ Yes / ☐ No

Environment Agency
Riversmeet House, Newtown Industrial Estate, Northway Lane, Tewkesbury, Glos, GL20 8JG
Tel: 08708 506 506 Fax: 01684 293599



Water Resources Act 1991

(as amended by the Environment Act 1995)

Consents to Discharge

Certificate of Holder

Environment Act 1995 Schedule 23

Part A

To: Mr J Keith Rog
Framilode Passage
Framilode
Gloucestershire
GL2 7LE

Date of Letter... 31 May 2002

Date to WIMS.....

Date Filed:.....

The Environment Agency ("The Agency") hereby confirms that the above named person(s) or body corporate is and has been since 1 May 2002 the registered holder of Consent S/20/25814/T.

Nature of Discharge(s); Secondary Treated Sewage and Trade Effluent

At: The Ship Inn, Upper Framilode, Near Frampton on Severn, Gloucestershire

Note: This certificate should be kept with the consent document for future reference. If you transfer responsibility for the discharge to somebody else you must pass the consent to them and tell the Agency within 21 days. **Responsibility for the consent cannot be disclaimed by the holder but the registration of holder may be transferred to a successor.** To do this please complete the form below, then tear it off and return it to the address shown. If you fail to transfer the consent, even though you are no longer on the site, you may still be liable for prosecution for pollution. If you transfer the consent but do not tell us, you will be committing an offence. In case of any queries please contact your local Environment Agency office.

Part B

Please complete in block capitals or type.

To: The Environment Agency, Customer Contact Section (Authorisations), Riversmeet House, Newtown Industrial Estate, Northway Lane, Tewkesbury, Glos, GL20 8JG.

Water Resources Act 1991: Notice of transfer of consent to discharge

Consent S/20/25814/T

Name: Mr J Keith Rog
Address: Framilode Passage
Framilode
Gloucestershire
GL2 7LE

I/We* hereby serve notice on the Agency and I/We* am/are* no longer a/the Holder of the above consent which will be/was* transferred to: * delete as appropriate

Name(s) of new Holder(s):

Address:

Post Code:

Date of Transfer to New Holder(s):.....

Signed:..... Dated:

Name (block capitals):..... Position:

(to be completed when signing on behalf of corporate bodies)



Water Resources Act 1991
(as amended by the Environment Act 1995)

**Consent to Discharge
Certificate of Holder**

Part A

To: Enterprise Inns Plc
Cranmore Avenue
Shirley
Solihull
West Midlands

The Environment Agency ("the Agency") hereby confirms that the above named person(s) or body corporate is and has been since its date of issue the registered holder of Consent S/20/25814/T.

Nature of Discharge(s): Secondary Treated Sewage and Trade Effluent
At: The Ship Inn, Upper Framilode, Near Frampton on Severn,
Gloucestershire

Note: This certificate should be kept with the consent document for future reference. If you transfer responsibility for the discharge to somebody else you must pass the consent to them and tell the Agency within 21 days. Responsibility for the consent cannot be disclaimed by the holder but the registration of holder may be transferred to a successor. To do this please complete the form below, then tear it off and return it to the address shown. If you fail to transfer the consent, even though you are no longer on the site, you may still be liable for prosecution for pollution. If you transfer the consent but do not tell us, you will be committing an offence. In case of any queries please contact your local Environment Agency office.

Part B

Please complete in block capitals or type.

To: The Environment Agency, Customer Contact Team, Riversmeet House, Newtown Industrial Estate, Northway Lane, Tewkesbury, Gloucestershire, GL20 8JG

Water Resources Act 1991: Notice of transfer of consent to discharge

Consent S/20/25814/T Name Enterprise Inns Plc
Address Cranmore Avenue
Shirley
Solihull
West Midlands

~~I~~/We* hereby serve notice on the Agency and ~~we~~* ~~are~~* no longer ~~the~~ Holder of the above consent which ~~was~~*/was* transferred to: *delete as appropriate

Name(s) of new Holder(s): J. Keith Rog
Address: Framilode Passage
Framilode
Gloucestershire

Post Code [Redacted]
Date of Transfer: 01 May 02
Signed: [Signature] Dated: 22 May 02
Name (b) [Redacted] Position: Peter Heathcote
Completed when signing on behalf of corporate bodies) e Associates





ENVIRONMENT
AGENCY

CONSENT NO.

S/20/25814/T

CP/LS/61628

WATER RESOURCES ACT 1991
(AS AMENDED BY THE ENVIRONMENT ACT 1995)
SECTION 88 - SCHEDULE 10
CONSENT TO DISCHARGE

TO: Enterprise Inns Plc
Cranmore Avenue
Shirley
Solihull
West Midlands

The ENVIRONMENT AGENCY ("the Agency") in pursuance of its powers under the Water Resources Act 1991 **HEREBY CONSENTS** to the making of a discharge of **SEWAGE AND TRADE EFFLUENT** as follows:

Secondary Treated Sewage and Trade Effluent

FROM: The sewage treatment plant serving The Ship Inn

AT: Upper Framilode, Near Frampton on Severn, Gloucestershire

TO: An unnamed ditch tributary of the River Frome

SUBJECT TO the conditions set out in the following schedule:

Secondary Treated Sewage and Trade Effluent

Schedule No. S/20/25814/T 01

Subject to the provisions of Schedule 10 of the Water Resources Act 1991, no notice shall be served by the Agency, altering this consent without the agreement in writing of the Consent Holder, during a period of four years from the date this consent takes effect or such later date as may be specified in an endorsement to this document.

This consent is issued and takes effect on the TWENTIETH day of
SEPTEMBER 2001

Signed....
Team Leader - Water Quality Consenting

The Environment Agency, Lower Severn Area, Riversmeet House,
Newtown Industrial Estate, Northway Lane, Tewkesbury, Glos GL20 8JG

WATER RESOURCES ACT 1991 - SECTION 190
(As Amended By The Environment Act 1995)

DATE OF ENTRY
ONTO REGISTER

21/9/2001

CONSENT NO.	S/20/25814/T
SCHEDULE NO.	S/20/25814/T 01
DATE ISSUED	20/09/01

CONDITIONS OF CONSENT TO DISCHARGE

SECONDARY TREATED SEWAGE AND TRADE EFFLUENT ("the Discharge")

FROM: THE SEWAGE TREATMENT PLANT SERVING THE SHIP INN, UPPER FRAMILODE, NEAR FRAMPTON ON SEVERN, GLOUCESTERSHIRE

MINIMISE EFFECT

- 1 (a) The Discharge shall not contain any poisonous, noxious, or polluting matter or solid waste matter.
- (b) Provided that the Discharge hereby consented is made in accordance with the following conditions of this consent, such discharge shall not be taken to be in breach of paragraph (a) above by reason of containing substances or having properties identified in and controlled by these conditions.

NATURE

- 2 The Discharge shall consist solely of secondary treated sewage and trade effluent.

LOCATION

- 3 The Discharge shall be made in the manner and at the place specified as:-
 - (a) discharging to an unnamed ditch tributary of the River Frome
 - (b) at National Grid Reference SO 7515 1024
 - (c) shown marked "DISCHARGE POINT" on attached Drawing No.S/20/25814/T/D01 and Drawing No.S/20/25814/T/D02

SAMPLE POINT

- 4 A sample point shall be provided and maintained at National Grid Reference SO 7515 1024, as shown marked "SAMPLE CHAMBER" on attached Drawing No.S/20/25814//D01 and Drawing No.S/20/25814/T/D02, or some other point as agreed in writing with the Agency, so that a representative sample of the Discharge may be obtained. The Consent Holder shall ensure that all constituents of the Discharge pass through the said sampling point at all times and in any legal proceedings it shall, for the purposes of Section 10 of the Rivers (Prevention of Pollution) Act 1961, be presumed, until the contrary is shown that any sample of the Discharge taken at the said sampling point is a sample of what was discharging into controlled waters.

VOLUME

- 5 The volume of the Discharge shall not exceed 3.1 cubic metres per day.

COMPOSITION

- 6 The composition of the Discharge shall be such that:
- (a) the biochemical oxygen demand (measured after five days at 20 degrees Celsius with nitrification suppressed by the addition of allyl-thiourea) shall not exceed 25 milligrams per litre.
 - (b) suspended solids, dried at 105 degrees Celsius, shall not exceed 45 milligrams per litre.

NON-INJURIOUS TO FISH

- 7 As far as is reasonably practicable, the Discharge shall not contain any matter other than matter specifically covered by numerical conditions in this consent, to such an extent as to cause the receiving waters, or any waters of which the receiving waters are a tributary, to be poisonous or injurious to fish in those waters, or to the spawning grounds, spawn or food of fish in those waters, or otherwise cause damage to the ecology of those waters or to have any other adverse environmental impact.

RECORDING AND REPORTING


- 8 The Consent Holder shall establish and operate a documented maintenance programme and record all non-routine actions undertaken. These records shall be kept in a format agreed by the Agency and shall be made available for inspection by the Agency's officers at all reasonable times. Upon request the Consent Holder shall also provide the Agency with copies of the said records.

Dated this TWENTIETH day of SEPTEMBER 2001.


Team Leader - Water Quality Consenting

Environment Agency


This is the Drawing No. S/20/25814/T/001
referred to in Consent No. S/20/25814/T
dated 20 SEPTEMBER 2001

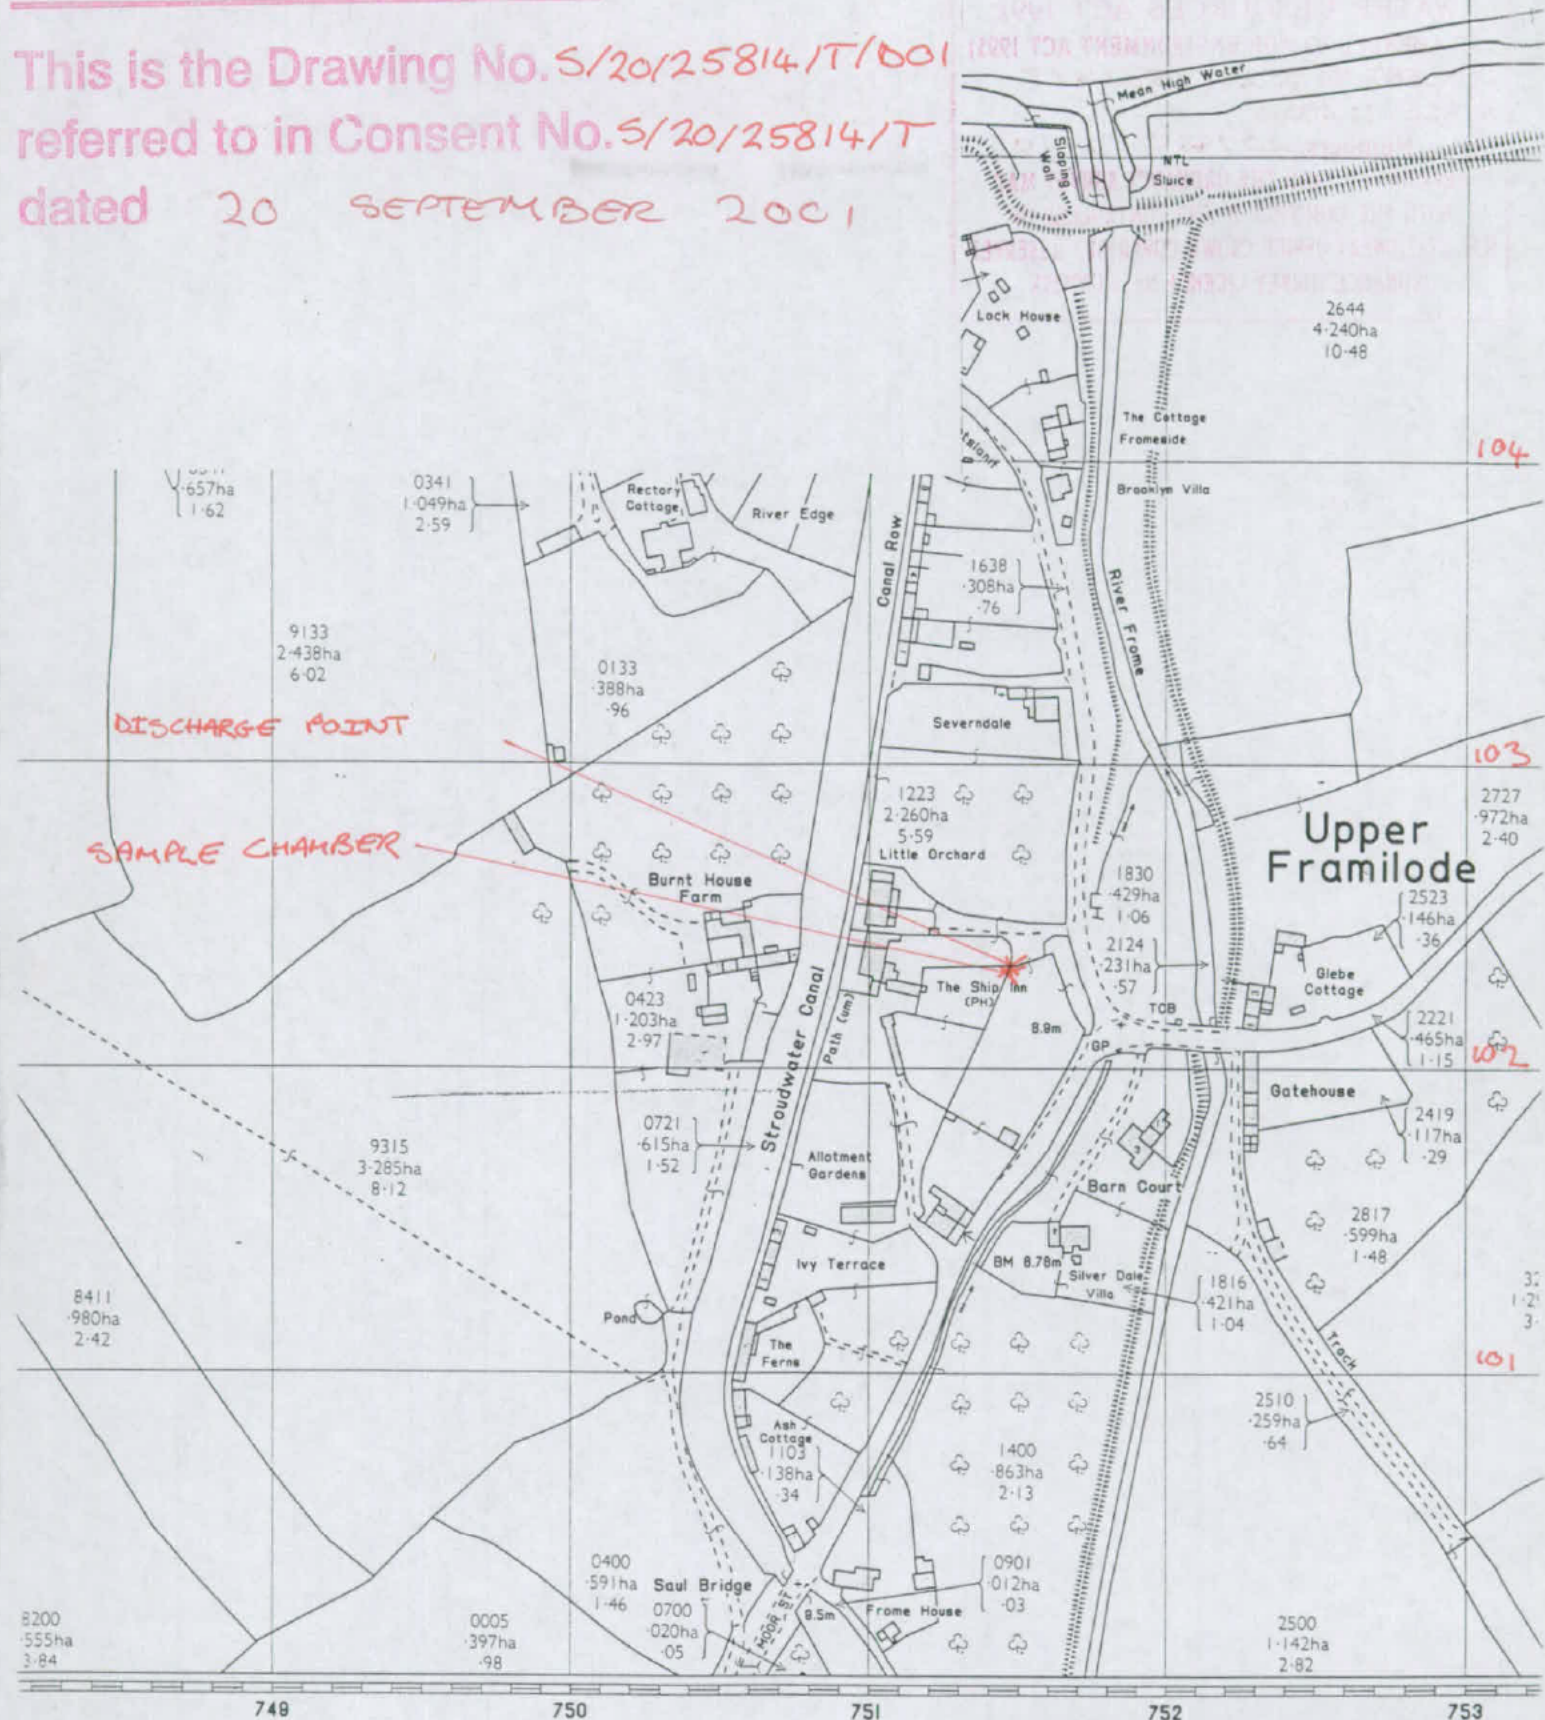

1 SAUL CP

STROUD CO CONST

SO 7409-7509
CONVERSION SCALES
HECTARES-ACRES

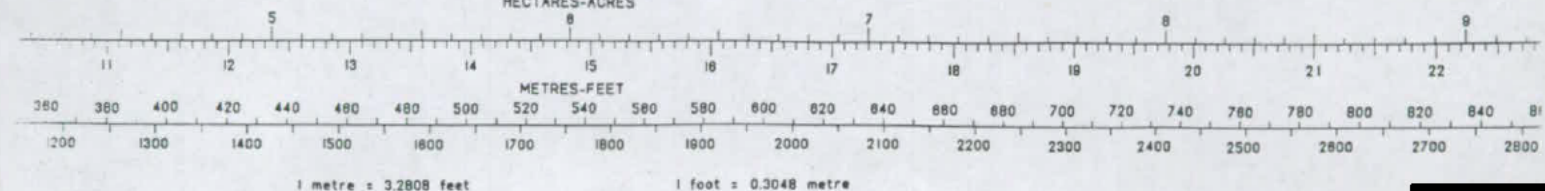

SYMBOLS

ENVIRONMENT AGENCY
WATER RESOURCES ACT 1991

(AS AMENDED BY THE ENVIRONMENT ACT 1995)

CONSENT No. 5/20/25814/T

SCALE: 1:2500

Sheet Numbers: 607410-7510

REPRODUCED FROM THE ORDNANCE SURVEY MAP
WITH THE SANCTION OF THE CONTROLLER OF
H.M. STATIONERY OFFICE (CROWN COPYRIGHT) RESERVED
ORDNANCE SURVEY LICENCE No. WU29859X

Water Resources Act 1991
(as amended by the Environment Act 1995)

Consent to Discharge
Certificate of Holder

Part A

To: Enterprise Inns Plc
Cranmore Avenue
Shirley
Solihull
West Midlands

The **Environment Agency** ("the Agency") hereby confirms that the above named person(s) or body corporate is and has been since its date of issue the registered holder of Consent S/20/25814/T.

Nature of Discharge(s): Secondary Treated Sewage and Trade Effluent
At: The Ship Inn, Upper Framilode, Near Frampton on Severn,
Gloucestershire

Note: This certificate should be kept with the consent document for future reference. If you transfer responsibility for the discharge to somebody else you must pass the consent to them and tell the Agency within 21 days. **Responsibility for the consent cannot be disclaimed by the holder but the registration of holder may be transferred to a successor.** To do this please complete the form below, then tear it off and return it to the address shown. If you fail to transfer the consent, even though you are no longer on the site, you may still be liable for prosecution for pollution. If you transfer the consent but do not tell us, you will be committing an offence. In case of any queries please contact your local Environment Agency office.

Part B **Please complete in block capitals or type.**

To: The Environment Agency, Customer Contact Team, Riversmeet House, Newtown Industrial Estate, Northway Lane, Tewkesbury, Gloucestershire, GL20 8JG

Water Resources Act 1991: Notice of transfer of consent to discharge

Consent S/20/25814/T	Name Enterprise Inns Plc Address Cranmore Avenue Shirley Solihull West Midlands
-----------------------------	---

I/We* hereby serve notice on the Agency and I/we* am/are* no longer a/the Holder of the above consent which will be/was* transferred to: * delete as appropriate


Name(s) of new Holder(s):
Address:

Post Code:

Date of Transfer to New Holder(s):.....

Signed:..... **Dated:**

Name (block capitals):..... **Position:**
(to be completed when signing on behalf of corporate bodies)

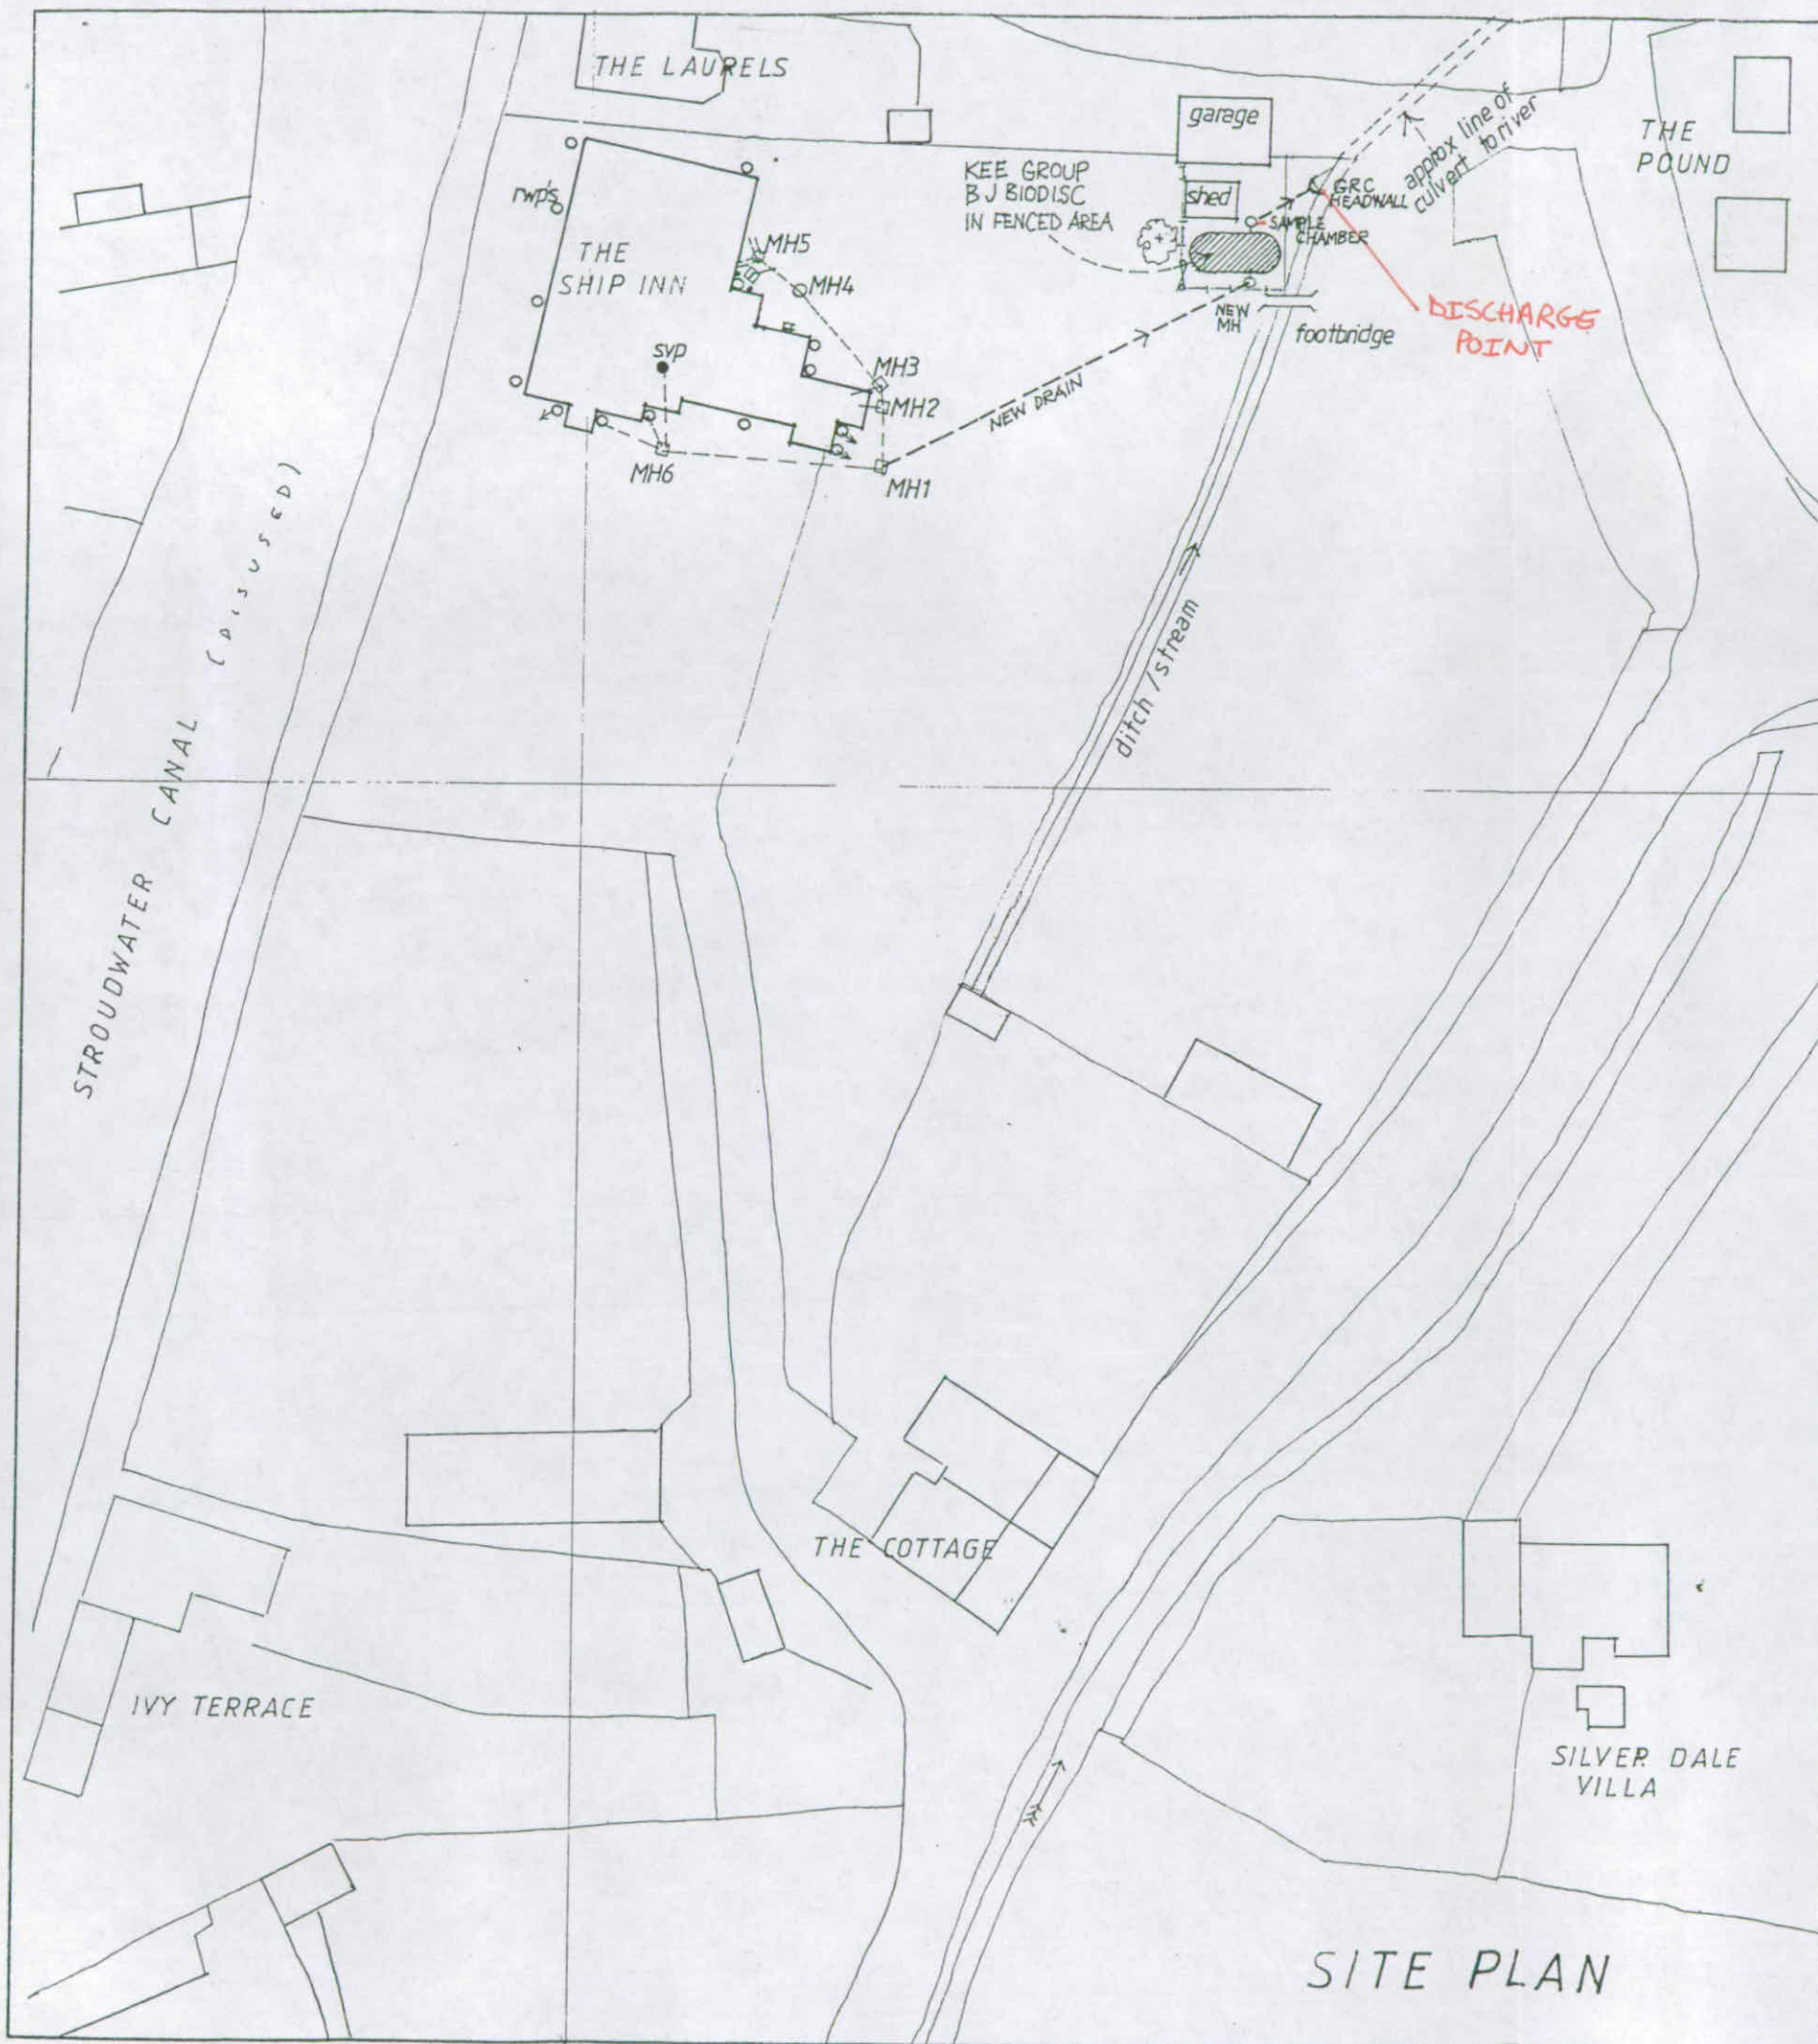

NOTES

SEE DWG 1 FOR LOCATION PLAN

SEE ATTACHED DOCUMENT FOR DETAILED NOTES

Environment Agency

This is the Drawing No. S/20/25814/T/DO2
referred to in Consent No. S/20/25814/T
dated 20 SEPTEMBER 2001



Peter Matthews and Associates
Drainage & Waste Water Engineers & Consultants

Title *THE SHIP INN FRAMILDE.*
Nr. FRAMPTON ON SERVERN. GLOUCS.
PROPOSED DRAINAGE

Drawing
No: *P30862-2*

Revisions:

Scale: 1:500

Date: JUL 2001

14 Belcombe Place, Bradford on Avon, Wiltshire, BA15 1NA
Tel: (01225) 864312 Fax: (01225) 865515
e-mail: peter@petermatthews.fsnet.co.uk

SITE PLAN

ENVIRONMENT
AGENCY

WATER RESOURCES ACT 1991 (schedule 10)

(as amended by the Environment Act 1995)

Application for new consent/variation to an existing consent* to discharge
(* delete as appropriate)

Regional/Area Address:	<u>Official Use Only</u> Dist/Area Ref: Application No. CP/L5/61628 Date Received: 13/8/01 Fee Received: £94
------------------------	--

Each applicant must complete the main form and may need to complete a separate annexe if appropriate. Please look through the form and read the notes carefully before you complete it. Processing of your application will be aided by full and accurate completion of all the relevant sections and provision of the necessary plans. If you have any queries regarding the form please contact the person given in the notes.

NOTE:

All information contained within this application will be made available on the public register unless there is a request to withhold any of it. Any such request should provide a full justification stating why the information needs to be withheld.

1. SITE ADDRESS

1.1 Address or other sufficient description of land or premises to which this application applies.

The Ship Inn, Upper Framilock, Wotton Bassett on - Bournemouth.
--

Post Code:

GL2 7LH.

2. DETAILS OF DISCHARGE(S)

2.1. State the nature of the discharge(s) (see note i and ii) - tick one or more boxes as appropriate:-

Sewage Effluent - volume of 5 cubic metres per day or less

Sewage Effluent - volume greater than 5 cubic metres per day (**complete annexe 1**)

Sewage Effluent discharged under storm or emergency conditions (**complete annexe 2**)

Cooling Water (**complete annexe 3**)

Trade Effluent (including site drainage) (**complete annexe 3**)

Others (please specify)

☒
☐
☐
☐
☐
☐

2.2 Please state the maximum quantity it is proposed to discharge in any one day 4.66 m³/day

Briefly state how this figure was calculated (see note ii)

3.05 m³/d

As attached flow/heading calculation

13/8/01

2.3 a) Indicate proposed means of discharge - tick as appropriate and show on plan:-
(for 1, 2 & 3 please state dimensions below)

1. Pipe

☒

4. Borehole

☐

7. Sub-Irrigation System

☐

2. Channel

☐

5. Well

☐

8. Combination of 6. & 7.

☐

3. Culvert

☐

6. Soakaway

☐

9. Other (please specify below)

☐

b) National Grid Reference(s) of point(s) of discharge (see note iii)

50 / 7510 / 1019 (please indicate on accompanying plans)

2.4 a) The Agency will normally require adequate provision for the taking of samples of the discharge in a safe convenient manner at any time. Please indicate the means proposed (see note iv) - tick as appropriate and show on plan:-

At the outlet

☐

At the manhole or sampling chamber

☒

Other (Please specify)

b) National Grid Reference(s) of sampling point(s) (If different from 2.3b) above)

80 / 7515 / 1024 (please indicate on accompanying plans)

c) What flow measurement facilities will be provided (see note v)?

Please give details.

None

2.5 a) Type of Treatment Plant(s) to be used (please specify make and model) - tick as appropriate:-

Septic tank ☐

Package Sewage Treatment Works ☒

Other ☐

K2 Group Managed Flow Bioptic Type - B.T.

b) Will the treatment process involve the use of any chemicals (eg ferric salts, polyelectrolytes) ☒ **Y/N**

If yes please give details.

2.6 a) On what date do you anticipate the discharge will commence?

/ /

As soon as possible after consent requirements confirmed.

b) If you require the consent for a limited time period please give dates; from:

/ /

to:

/ /

c) If the discharge is not continuous please detail the period/circumstances when it will occur.

2.7 a) Are there any existing consents for discharge from the premises (see note vi)? ☒ **Y/N**

If yes, please give the reference numbers (Any further information should be given in section 5.3).

b) Has any person had a Prohibition Notice served on them in respect of this site? ☒ **Y/N**

If yes, please give the reference number.

3. SITE DETAILS

3.1 Please give the name of the relevant Planning Authority.

Roach District Council

3.2 Please give details of the premises - tick as appropriate:-

1. Single Dwelling

☐

6. Fish Farm

☐

2. Multiple Dwellings

☐

7. Mineral Workings

☐

3. Industrial Premises

☐

8. Water Services plc STW

☐

4. Vehicle Parking area

☐

9. Water Supply

☐

5. Commercial Premises (please specify)

☒

10. Other (please specify)

☐

Public House

3.3 Please indicate source of the water supply - tick as appropriate:-

1. Well ☐
2. Borehole ☐
3. Precipitation (eg. rain or snow) ☐
4. Mains (please state water supply company) ☒

5. River (please give name below) ☐
6. Estuary (please give name below) ☐
7. Coastal Water (please give name below) ☐

Home Trust / Arrex

4. DETAILS OF RECEIVING ENVIRONMENT

4.1 Receiving Medium - tick the category(s) to which the proposed discharge(s) is(are) to be made:-

- | | |
|---|--|
| 1. Estuarial Water (tidal river or stream) ☐ | 5. Into Land ☐ |
| 2. River or Stream (non-tidal) ☒ | 6. Onto Land ☐ |
| 3. Canal ☐ | 7. Directly into Groundwater ☐ |
| 4. Lake, Loch or Pond ☐ | 8. Coastal Water (see note vii) ☐ |

State name of receiving water if known:

possibly an Estuary of the River Fosse.

4.2 In the case of sub-irrigation systems, soakaways or boreholes:-

- a) Is any part of the system within 5 metres of the boundary of the premises?
b) Is any part of the system within 10 metres of a watercourse?
c) Is any part of the system within 50 metres of a borehole or spring?
d) For wells and boreholes state dimension(s) in metres.

- e) For sub-irrigation systems, soakaway pits, wells and boreholes, state maximum depth in metres.

f) For boreholes, state details of lining in metres:

- (i) Depth of lining
(ii) Depth of perforated lining
(iii) Depth of unperforated lining

- g) A percolation test must be carried out in accordance with British Standard BS6297:1983.
Have the results been provided ?

- 4.3 Is there a foul sewer available to which the discharge(s) could be made (see note viii)?
If yes, please give the reasons it is not practical to connect to it (eg. distance, flow etc)

5 DETAILS OF APPLICANT AND OTHER INFORMATION

5.1 (See general notes and note ix)

- (a) Full name and postal address of applicant. This should be the person who will become the consent holder should consent be issued.

Enterprise Inns plc, Cranmore House
Shirley, Solihull, West Midlands, B90 4LF

Post Code: -390 4LF

Daytime Telephone Number:

Company Registration Number (if appropriate):

- (b) Agent (if any) - Full name and postal address.**

14-00000
* - Peter Weiss & Associates, 14 Belcombe Place
* - Bradford on Mason built
* - PAIS INH.

Post Code: BA15 1NW.

Contact Name and Daytime Telephone Number:

5.2

Please give full name and address to which bills should be sent if different to that given above:

Post Code:

Daytime Telephone Number:

5.3 Are there any other factors to be taken into account? Please continue on a separate sheet if necessary.


Per cko:-
Drawing P30862/2.
Flow/Loading Calculation

DECLARATION

I/We:

1. apply under the Water Resources Act 1991 (as amended by the Environment Act 1995) for consent to discharge, as described in this Application. "This Application" means this page, all the other pages of this form and any attached annexes, the attached plan(s), any other sheets attached, and any other written information supplied to support the application.
2. enclose the required application fee, payable to the Environment Agency (see note x).
3. enclose 3 copies of the plan(s) and location maps with all relevant information clearly marked (see note xi).
4. will pay required advertising costs (see note xii).
5. confirm that I/we* will notify the Environment Agency of any changes in the information in this application which might be material to the continuation of the consent.
6. confirm that the information given in this application and any questions which the Environment Agency may have about it is/will* be true to the best of my/our* knowledge, information and belief and am/are* not aware of any other facts or information which might affect the granting of a consent, or conditions which might be put on it (see note xiii).
7. confirm that I/we* will pay any annual charges due should a consent be granted YES/NO*. If no please indicate who will by completing section 5.2 above (see note xiv).

(*Delete as appropriate)

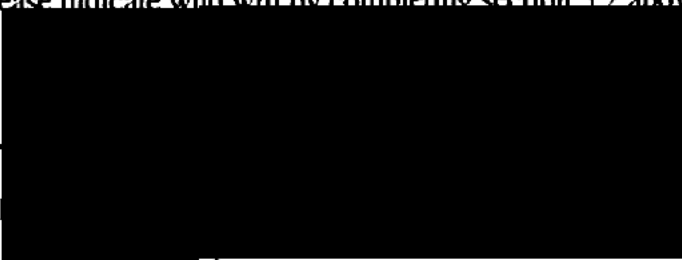SIGNATURE:		SIGNED BY: Peter Matthews
ON BEHALF OF:	Peter Matthews Associates	DATED: 19 July 01
	for Enterprise Trust plc	



o o o

CONFIDENTIALITY


I/We apply for commercial confidentiality and enclose a full written justification (see note xv).

SIGNED:	DATED:
---------------	--------------

PLEASE RETURN THIS FORM TO THE ADDRESS GIVEN ON THE FRONT PAGE

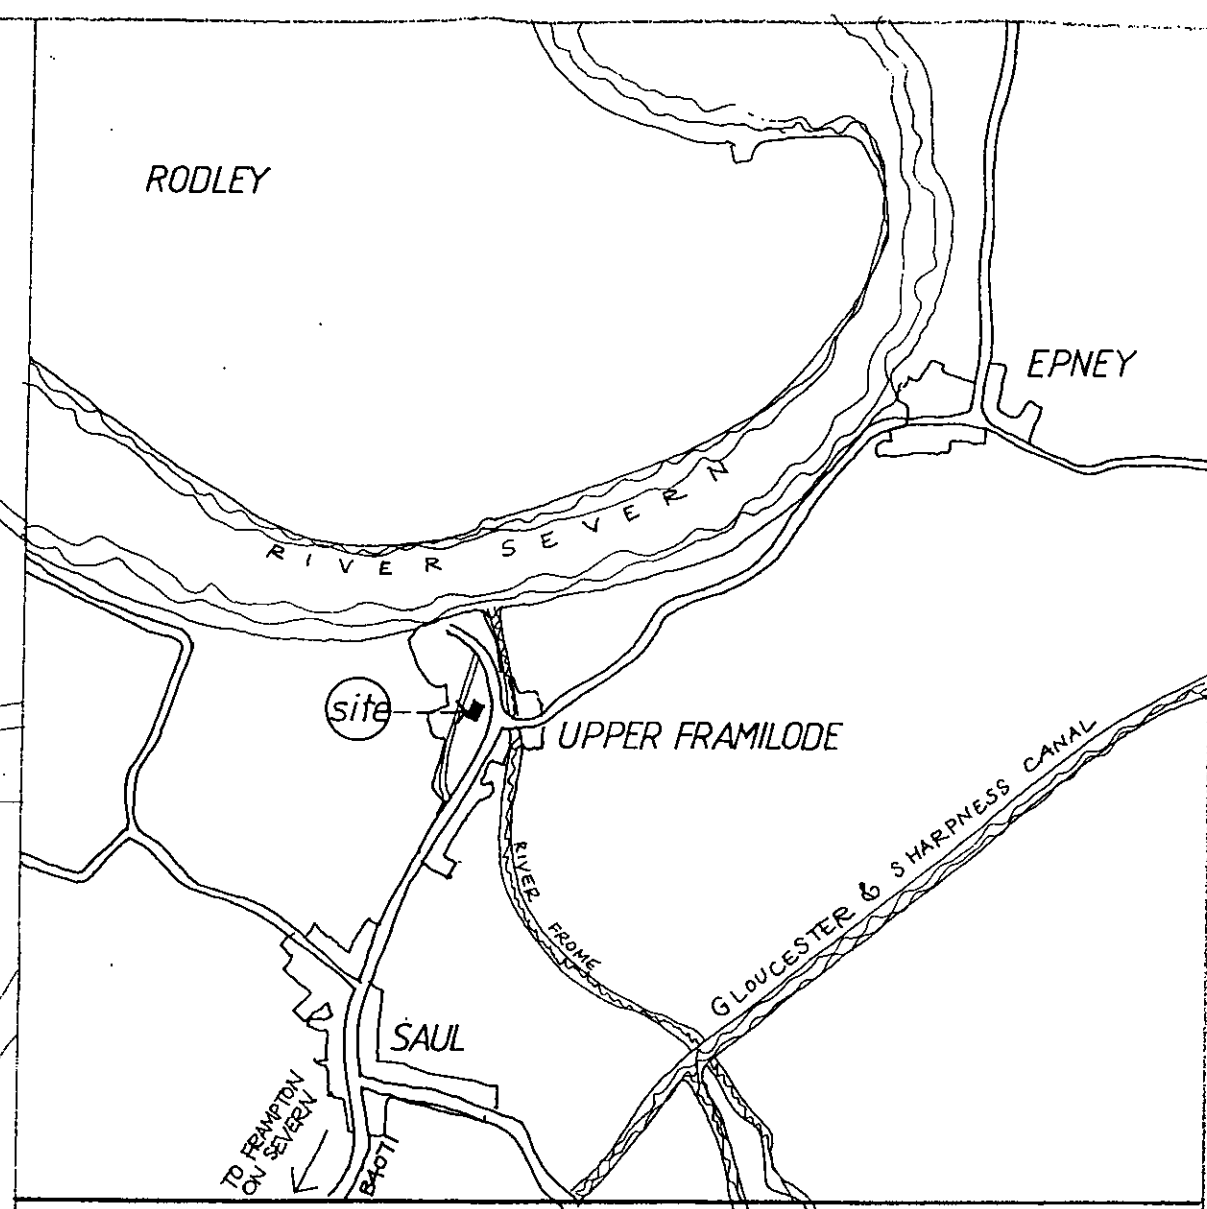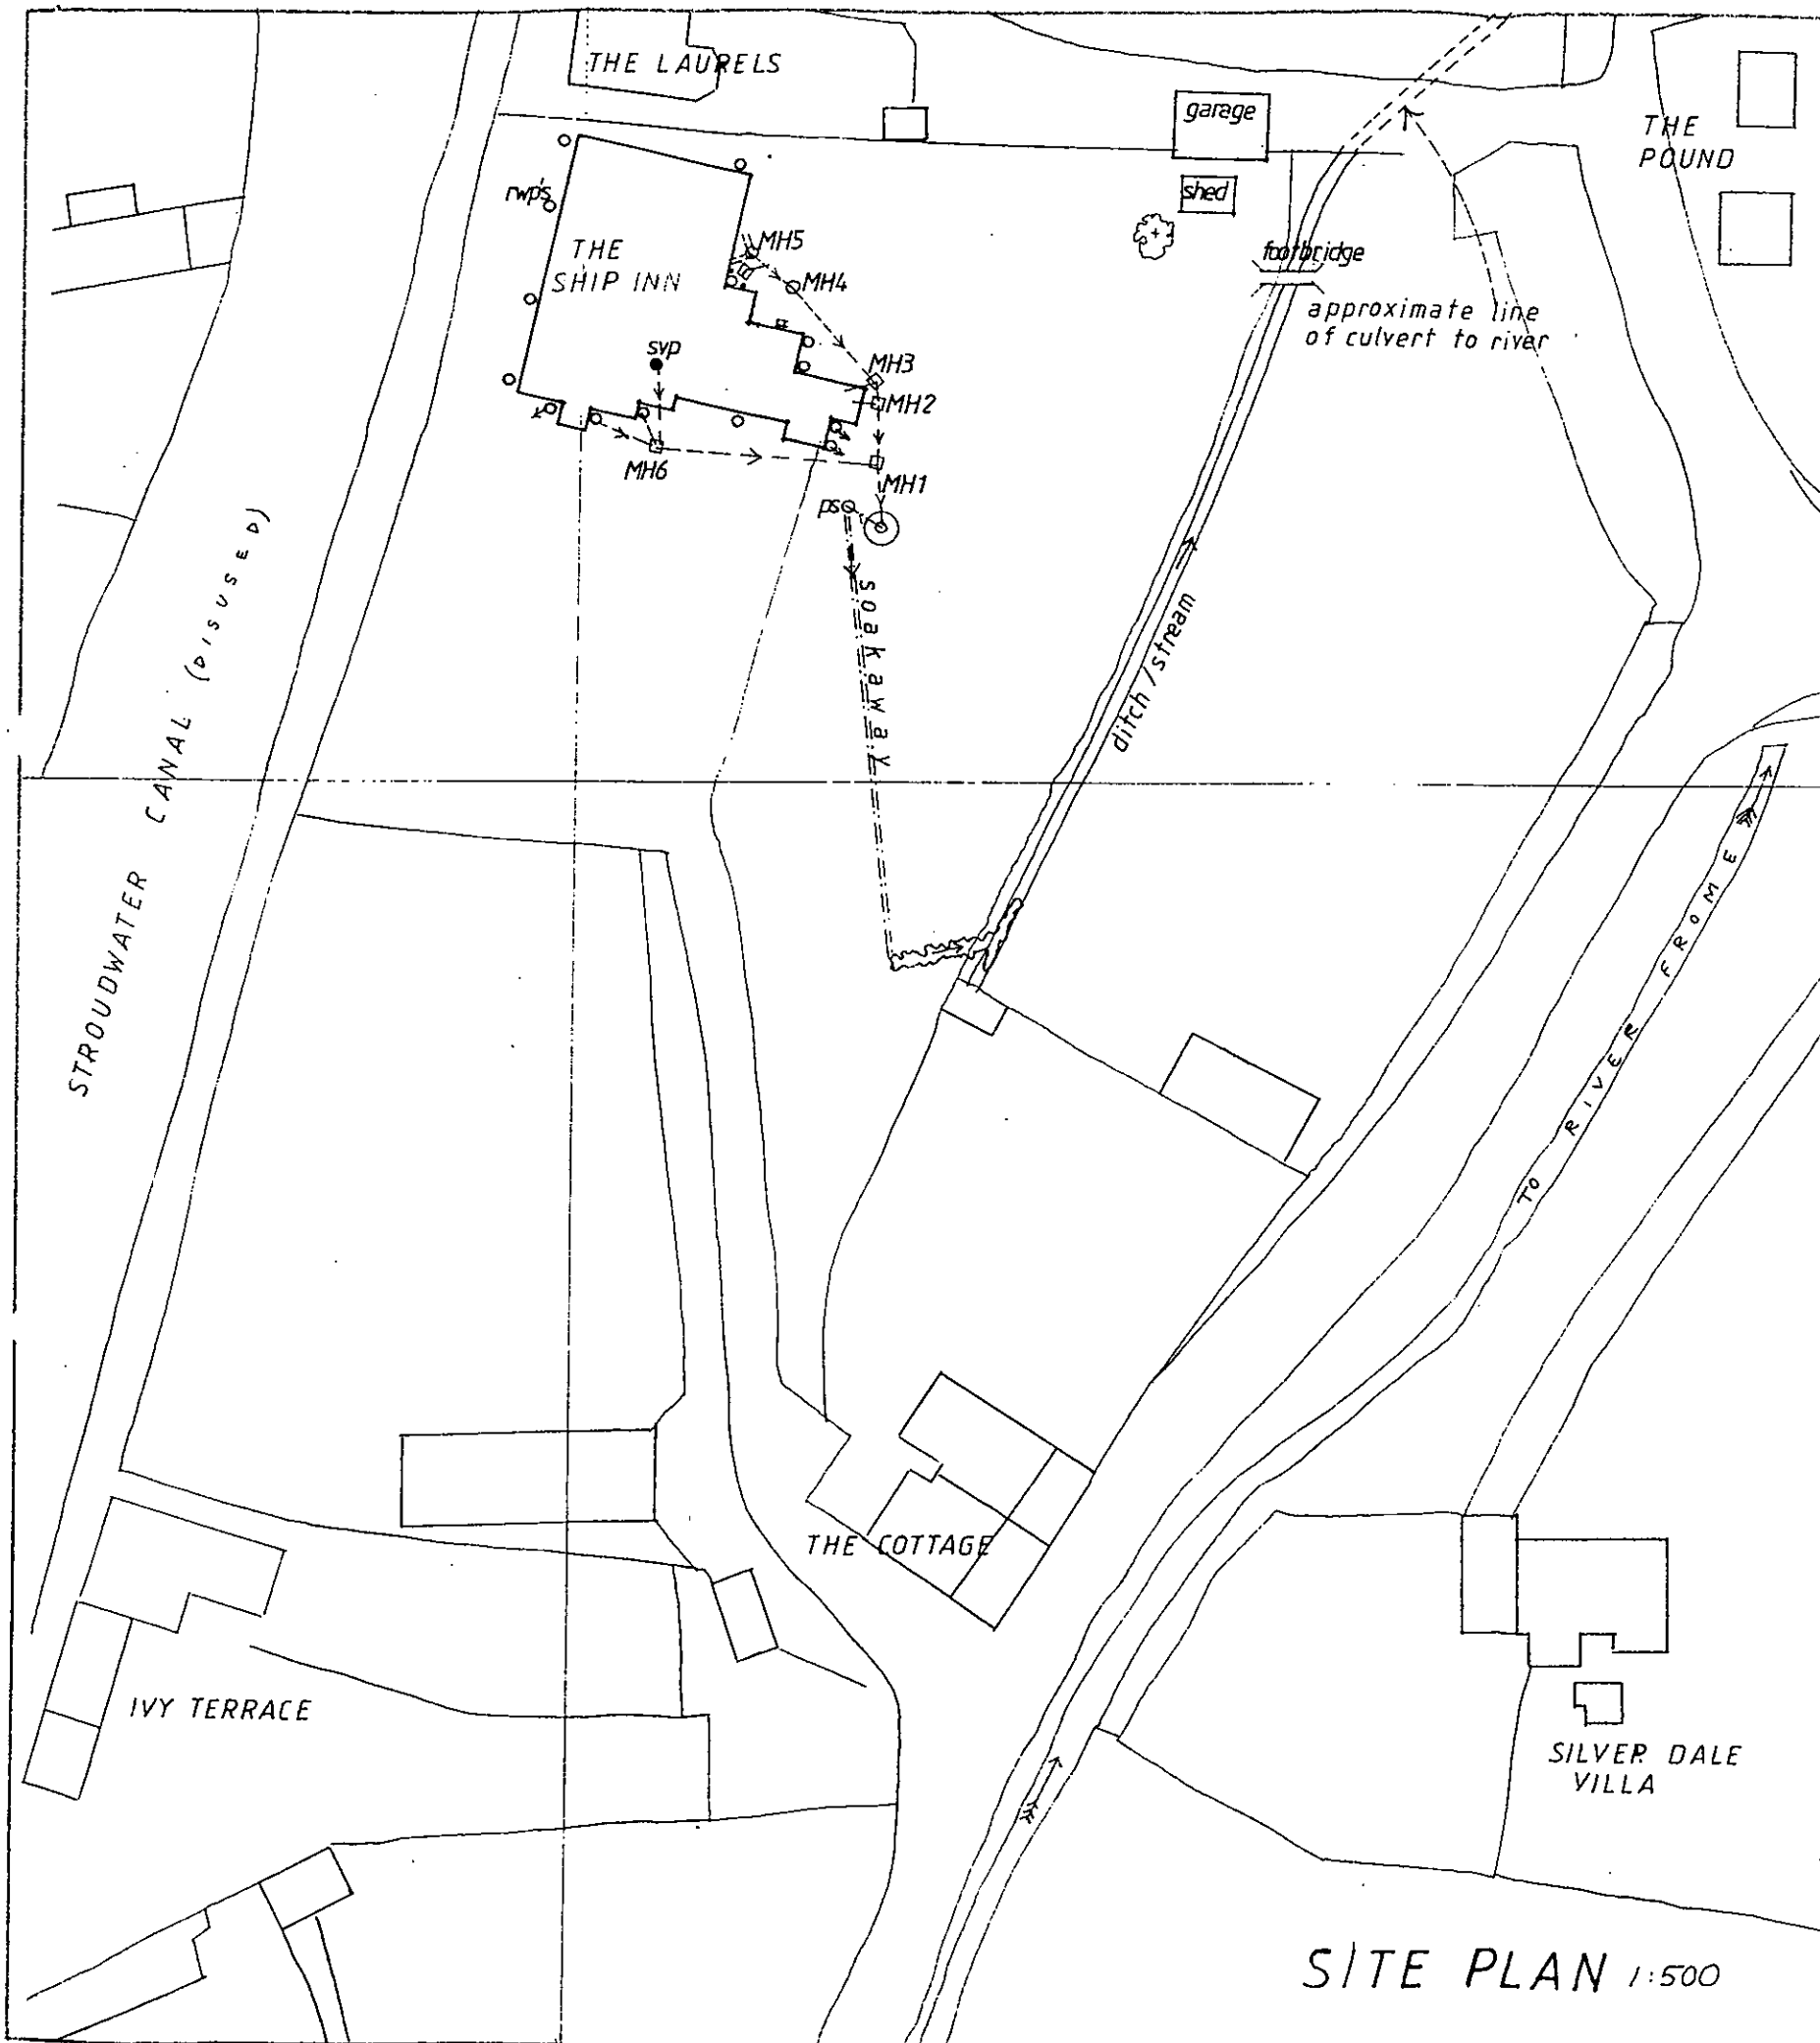

LOCATION PLAN (N.T.S.)

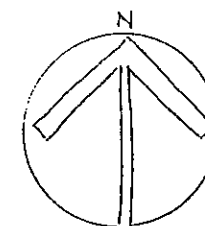

Peter Matthews and Associates
Drainage & Waste Water Engineers & Consultants

Title **THE SHIP INN FRAMILODE.**
Nr. FRAMPTON ON SEVERN. GLOUCS.

EXISTING DRAINAGE

Drawing
No: **P30862-1**


Revisions:

Scale: 1:500

Date: FEB 2001

14 Belcombe Place, Bradford on Avon, Wiltshire. BA15 1NA
Tel: (01225) 864312 Fax: (01225) 865515
e-mail: peter@petermatthews.fsnet.co.uk

SITE PLAN 1:500

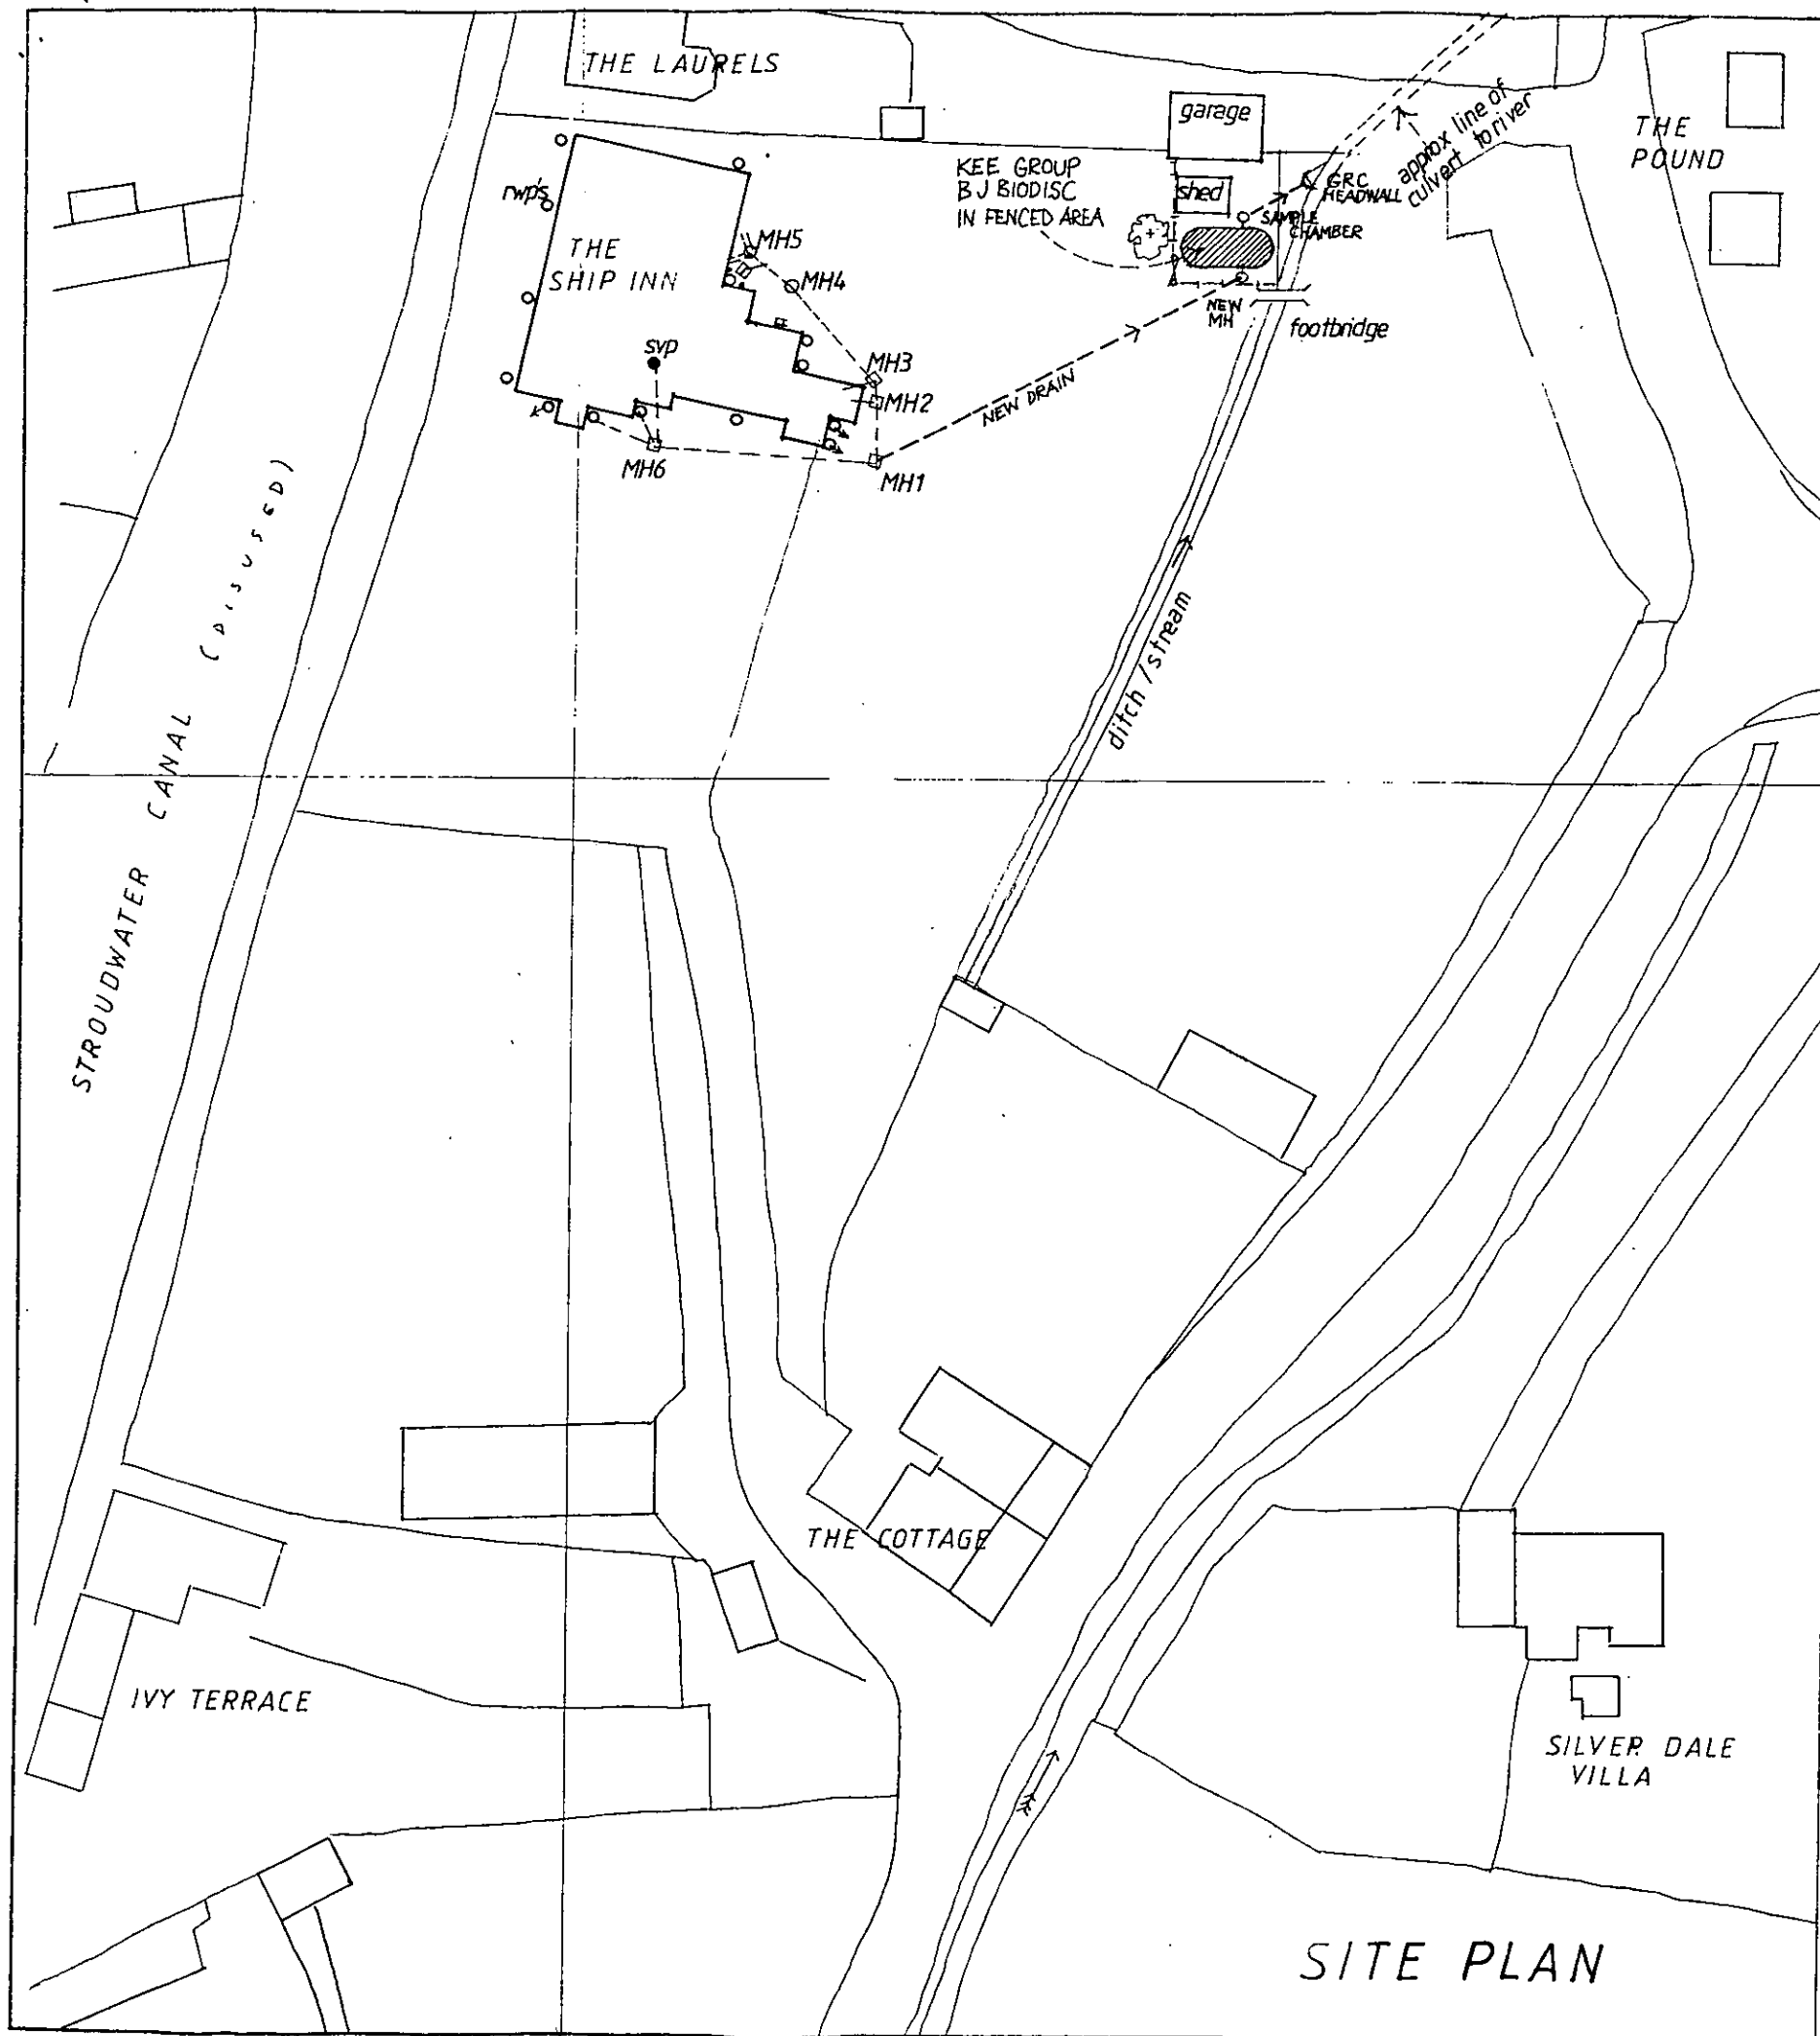


SITE PLAN

NOTES

SEE DWG 1 FOR LOCATION PLAN

SEE ATTACHED DOCUMENT FOR DETAILED NOTES

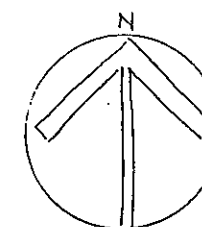

Peter Matthews and Associates
Drainage & Waste Water Engineers & Consultants

Title *THE SHIP INN FRAMILDE.*
Nr. FRAMPTON ON SERVERN. GLOUCS.
PROPOSED DRAINAGE

Drawing
No: **P30862-2**

Revisions:

Scale: 1:500

Date: JUL 2001

14 Belcombe Place, Bradford on Avon, Wiltshire, BA15 1NA
Tel: (01225) 864312 Fax: (01225) 865515
e-mail: peter@petermatthews.fsnet.co.uk



ENVIRONMENT AGENCY

ANNEXE 3

TRADE EFFLUENT DISCHARGES

PETER MATTHEWS & ASSOCIATES

Please complete this annexe if you are proposing
to discharge trade effluent (this includes site drainage),



Official Use Only
Application No.

1. Site Name.

The Ship Inn Upper Hambleton, W. Hambleton on
Green Glens. GL 2 7LH.

2. a) Describe in full the trade effluent and the process(es) from which it arises.

Public House

b) Please state the type and number of treatment units you are proposing to use (if site drainage
please include details of oil/petrol interception facilities).

Kor Group Managed Gas Biodisc - Type BT.

3. Rainfall Dependent Discharges

a) Is the volume going to be rainfall dependent?

☒ N

b) If yes, please give the total area drained.

— m²

c) Please give details of any activities which occur in the drainage area which could contaminate
surface water (see note b).

—

4. Rainfall Independent Discharges

a) What is the maximum rate of discharge?

— l/s

b) What is the average daily flow?

— m³/d

c) For discharges where the source of supply is other than mains water:

i) give the abstraction licence number.

—

ii) give the National Grid Reference of a point where the influent can be sampled.

□ □ / □ □ □ □ / □ □ □ □

(please mark on the plan)

5. a) Will any self monitoring take place?

Y/N

If yes, please give details.

b) Will automatic sampling equipment be provided?

Y/N

If yes, please give details of type, frequency and location (*please indicate on plan*).

6. a) Please state the maximum temperature in degrees Celsius of the effluent when discharged if different from ambient.

b) Will the discharge be monitored for temperature?

Y/N

If yes, please give details of type and location (*please indicate on plan*).

7. Has an application for Authorisation been made for a 'prescribed process' as defined in Part 1 of the Environmental Protection Act 1990?

Y/N

If yes, please complete the following:

a) The application reference.

c) Contact name of case officer.

8. a) Please indicate if any of the specified substances given below or their compounds will be present in the effluent and if so at what maximum concentration (please give values in micrograms per litre - ug/l). Please see note c.

SUBSTANCE	CONCENTRATION (ug/l)			SUBSTANCE	CONCENTRATION (ug/l)		
	Max	Min	Mean		Max	Min	Mean
Iron				Lead			
Arsenic				Malathion			
Atrazine				Mercury			
Azinphos-ethyl				Nickel			
Azinphos-methyl				PCB's			
Boron				PCSD's			
Cadmium				Parathion			
Carbon tetrachloride				Parathion-methyl			
Chloroform				Pentachlorophenol (PCP)			
Chromium				Perchloroethylene			
Copper				Permethrin			
Cyanide				pH < 5.5 or > 9.0			
Cyfluthrin				Phosphorus			
DDT				Polychlorinated biphenyls			
1,2 Dichloroethane				Simazine			
Dichlorvos				Sulcofuron			
Dioxins				Tetrachloroethylene			
Drins (eg. Aldrin, Dieldrin)				Tributyltin compounds			
Endosulfan				Trichlorobenzene			
Fenitrothion				Trichloroethane			
Fenthion				Trichloroethylene			
Fluocifuron				Trifluralin			
Hexachlorobenzene (HCB)				Triphenyltin compounds			
Hexachlorobutadiene (HCBD)				Vanadium			
Hexachlorocyclohexanes (HCH's)				Zinc			

- b) Are there any other significant chemical components used on site which may be contained in the effluent, including biocides or additives?

Y/N

If yes, please give details.

Notes (see also the notes attached to the main form):

- a) For direct trade effluent discharges, full details of the type of the effluent are required (eg. cooling water from air conditioning units), along with typical analytical details and the results of any toxicity studies on the effluent or its constituents. In certain circumstances the Agency may require that specific samples be taken and tests and analysis carried out. The Agency is empowered to recover any costs incurred as a result of special studies.*
- b) Possible sources of contamination include oil/chemical storage areas, vehicle loading/unloading areas, heavy vehicle parking areas and oil/petrol filling points. Any other potential sources of contamination should be detailed.*
- c) Where discharges of trade effluent take place to a sewerage system, as covered by this application, please give details of all authorised discharges of substances listed in table 8 overleaf.*

Peter Matthews & Associates


Drainage & Waste Water
Engineers & Consultants

Tel: [REDACTED]
Mobile: [REDACTED]


Fax: [REDACTED]
E-mail: [REDACTED]

Estimated Maximum Daily Flow/Loading Calculation

Client: Enterprise Inns		Site: The Ship at Framilode			
Source of Waste		Flow (litres/day)		BOD Load (grams/day)	
Description	No	Per Head	Total	Per Head	Total
Residents	4	200	800	60	240
Full time staff	3	60	180	30	90
Part time staff	6	30	180	20	120
Restaurant	200	15	3,000	15	3,000
Drinkers	50	10	500	10	500
Totals:			<u>4.66</u> <u>m³</u>		<u>3.950</u> <u>kg</u>
Comments:					
1	BOD concentration: 847 mg/l				
2	Assumes waste disposal units (not in use)				
3	Grease Trap/Grease degradation system – required				
4	Invert Depth : 1000mm				
5	Effluent Quality: not more than 20 mg/l BOD 30 mg/l Suspended Solids 20 mg/l Ammonia (NH ₄ N)				
6	Power Supply – Three Phase – if possible				
7	Early Bird Alarm Unit – required				
8	Sample Chamber – required				

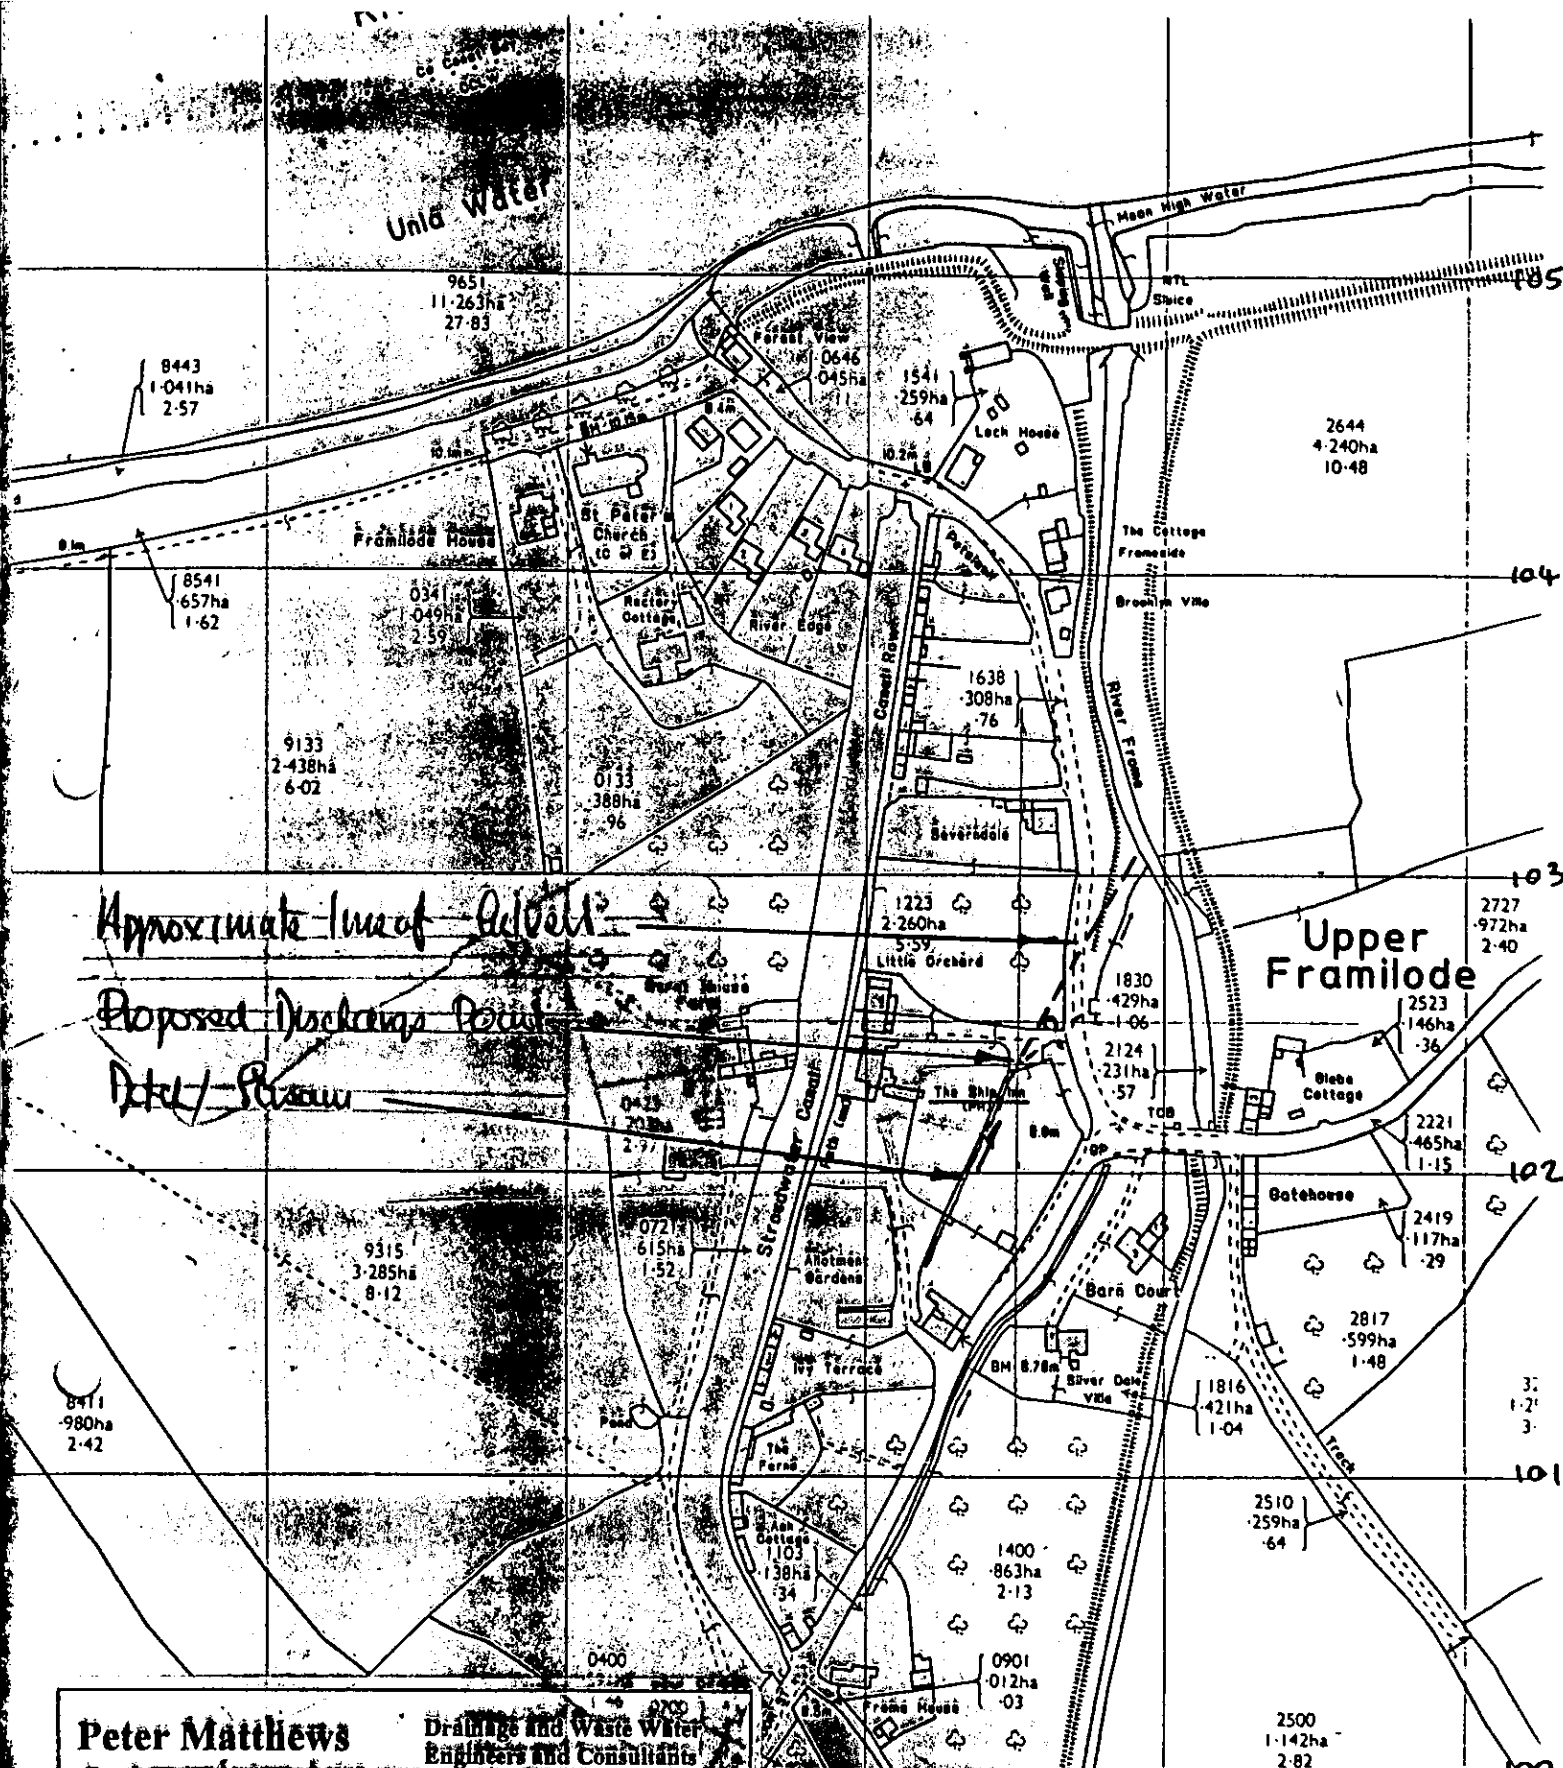

Peter Matthews & Associates Ltd		Drainage and Waste Water Engineers and Consultants	
Entered June		Drawing No: P35862/3	
The Ship Framilode		Scale: 1:2500	
Mr. Framilode on		Date: Aug 01	
Ruev			
14 Belcombe Place, Bradford-on-Avon, Wiltshire BA15 1NA			
Tel: (01225) 86312			
Fax: (01225) 865315			

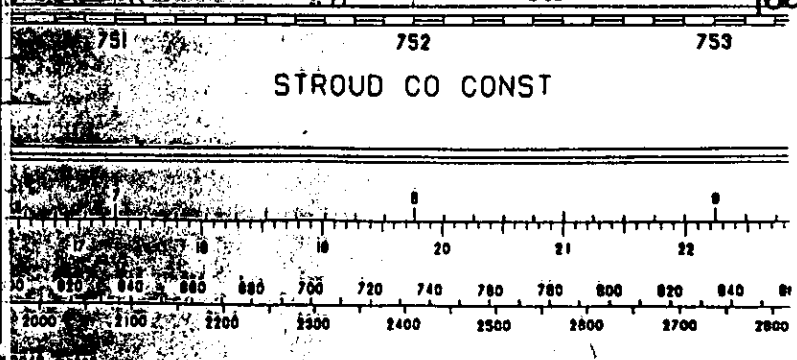

Consent to discharge

Water quality



Water Resources Act 1991 as amended by Environment Act 1995 and Water Act 2003

Certificate of holder

Consent number

S/20/25814/T

This certificate confirms that the person named below is the registered holder of the consent. Keep the certificate with the consent document for future reference.

If you transfer responsibility for the discharge to somebody else you must

- tell us as soon as you can before the proposed transfer date – complete the *Consent to discharge – Notice of transfer* below, and return the whole sheet to the address given

- pass the consent to them.

You can contact us on 08708 506 506

The consent holder

Title

First name Enterprise Inns PLC

Last name

Address

3 Monkspath Hall Road

Solihull

West Midlands

Postcode B 9 0 4 S J

Telephone *in case of queries*

Discharge details

Type

Sewage and Trade Effluent

Location

Ship Inn, Framilode, GL2 7LH

Consent to discharge – Notice of transfer

Use this part to request a transfer of the consent to another person. Once you and that person have completed the details below, return the whole sheet (WQP4) to us at the address shown. Until the consent has been transferred, you may still be liable for prosecution for breach of consent even though you are no longer on the site. If the proposed transfer does not take place, you must immediately inform the Environment Agency.

The proposed new holder of this consent is

Title

First name

Last name

Address

Postcode

Telephone *in case of queries*

Proposed date of transfer to proposed new holder

(DD MM YYYY)

Current holder declaration

Signature of current holder

Date (DD MM YYYY)

Name

Title

First name

Last name

Position *if signing on behalf of an organisation*

New holder declaration

Signature of proposed new holder

Date (DD MM YYYY)

Name

Title

First name

Last name

Position *if signing on behalf of an organisation*

Return address

Send the completed form (WQP4) to us at:

PSC Water Quality
PO BOX 4209
Sheffield
S9 9BS

You should keep a copy for your records.

Consent to discharge Water quality



Environment
Agency

Water Resources Act 1991 as amended by Environment Act 1995 and Water Act 2003

Certificate of holder

Consent number

S/20/25814/T

This certificate confirms that the person named below is the registered holder of the consent. Keep the certificate with the consent document for future reference.

If you transfer responsibility for the discharge to somebody else you must

- tell us as soon as you can before the proposed transfer date – complete the *Consent to discharge – Notice of transfer* below, and return the whole sheet to the address given
- pass the consent to them.

You can contact us on 08708 506 506

The consent holder

Title

First name ELLJENN LTD

Last name

Address

UPPER FRAMILDE
or FRAMPTON ON SEVERN

Postcode

Telephone in case of queries

Discharge details

Type

SEWAGE - Final Treated Effluent

Location

SHIP INN, FRAMILDE, GL2 7LH

Consent to discharge – Notice of transfer

Use this part to request a transfer of the consent to another person. Once you and that person have completed the details below, return the whole sheet (WQP4) to us at the address shown. Until the consent has been transferred, you may still be liable for prosecution for breach of consent even though you are no longer on the site. If the proposed transfer does not take place, you must immediately inform the Environment Agency.

The proposed new holder of this consent is

Title

First name

ENTERPRISE INNS PLC

Last name

(2562808)

Address

3 MONKSPATH HALL ROAD
SOLIHULL, WEST MIDLANDS

Postcode

B90 4SJ

Telephone in case of queries

0121 733 7700

Proposed date of transfer to proposed new holder

(DD MM YYYY)

Current holder declaration

Signature of current holder

Date (DD MM YYYY)

Name

Title

First name

Last name

Position if signing on behalf of an organisation

New holder declaration

Signature of proposed new holder

Date (DD MM YYYY)

Name

Title

First

Last

Position if signing on behalf of an organisation

DIVISIONAL FACILITIES MANAGER

Return address

Send the completed form (WQP4) to us at:

You should keep a copy for your records.